

GRADING PLAN

SHEET TITLE

ROBERT E. RYAN PARK
FIELD IMPROVEMENTS
30351 HAWTHORNE BLVD.
RANCHO PALOS VERDES, CA

PROJECT TITLE


DATE	REVISIONS
1	
2	
3	
4	
5	
6	
7	
8	

DRAWN BY: DHPN
CHECKED BY: LW
PROJECT NO. 0808
DATE: 12/17/2010



SHEET 3 OF 7

C-2

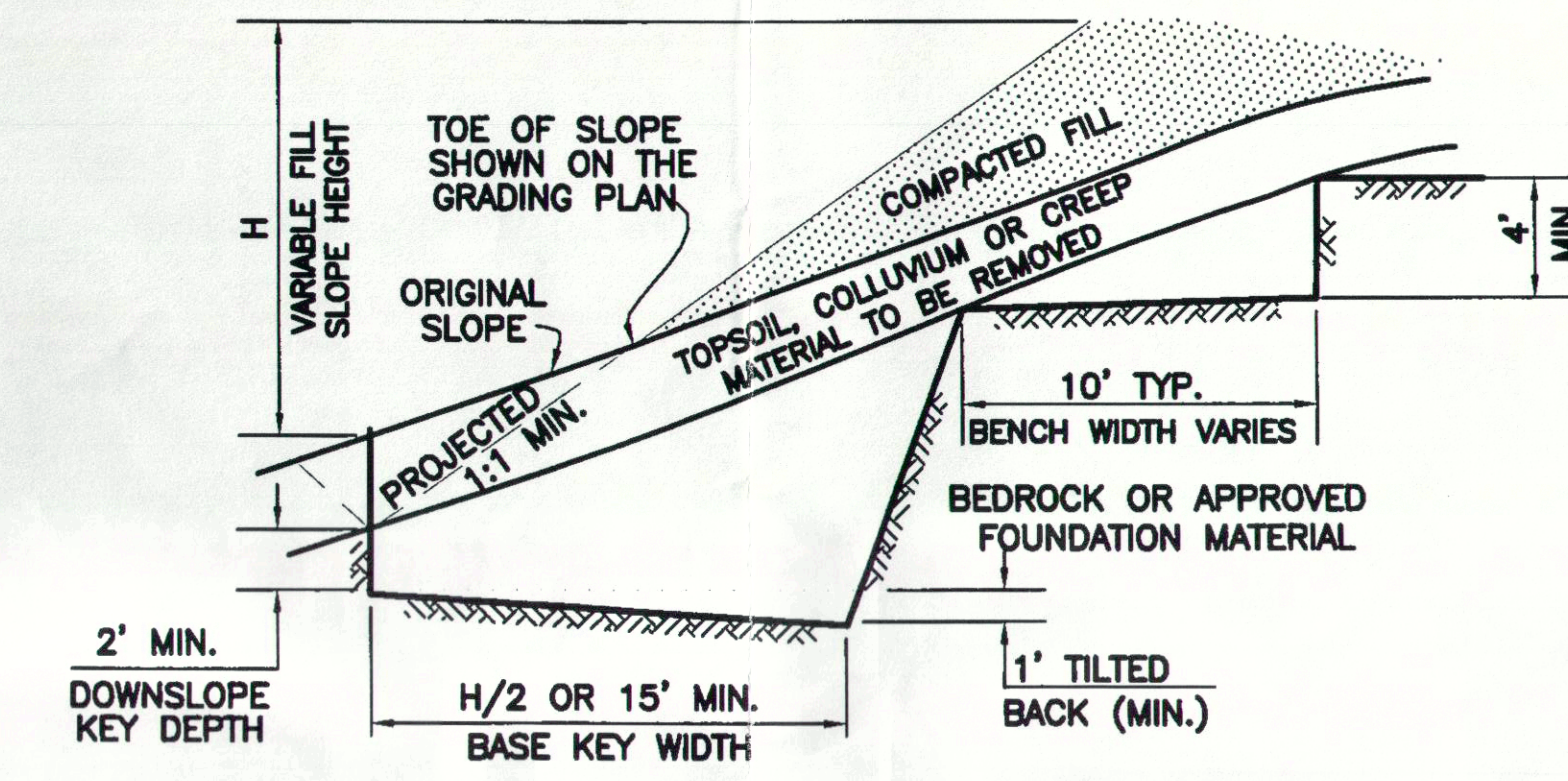


NOTE:
WHERE NATURAL SLOPE GRADIENT IS 5:1 OR LESS, THE NECESSITY FOR BENCHING SHALL BE DETERMINED BY THE PROJECT SOILS ENGINEER.

TYPICAL FILL ABOVE NATURAL SLOPE DETAIL

NOT TO SCALE


CONSTRUCTION NOTES:

1. CONSTRUCT EARTH SWALE PER DETAIL "A" HEREON.
2. CONSTRUCT RIP-RAP BLANKET PER DETAIL "B" HEREON.

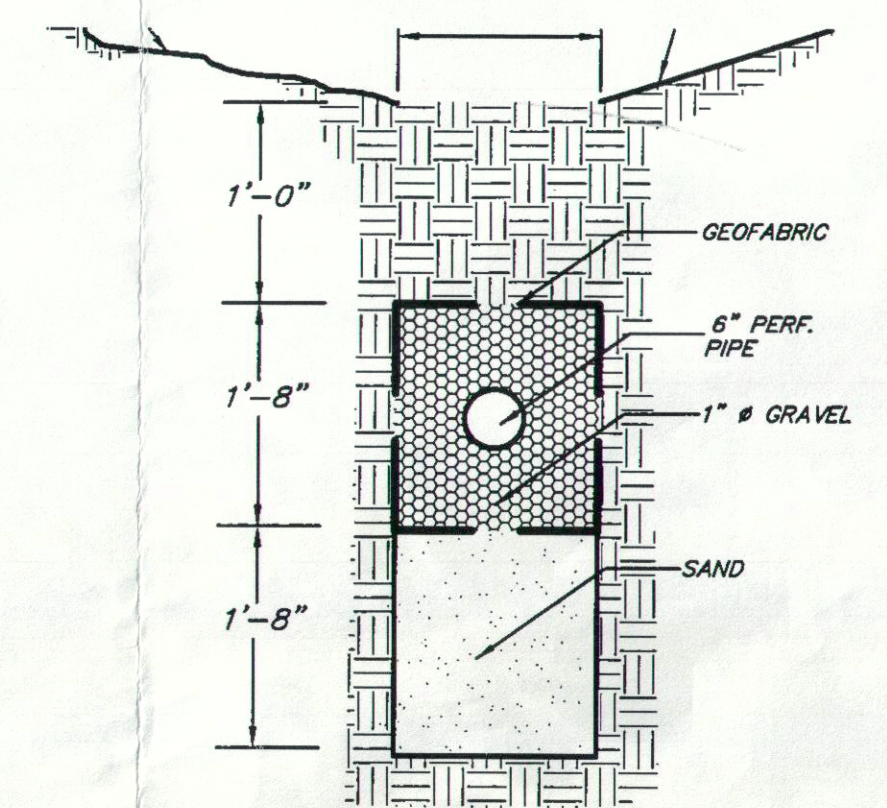

EARTH SWALE (A)


NO SCALE

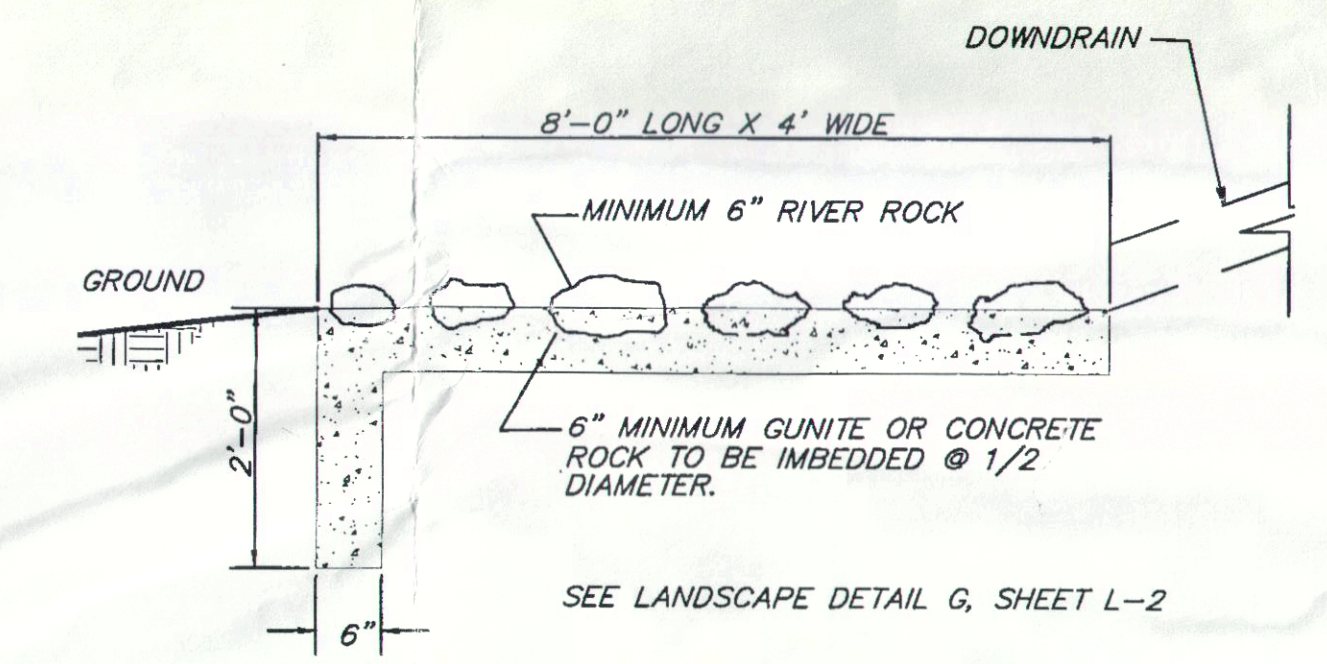

RIP-RAP BLANKET (B)

NO SCALE

REVIEW BY STAFF	BY	DATE
TRAFFIC		
WATER		
SEWER		
PLANNING		
APPROVED BY		
RAY HOLLAND DIRECTOR OF PUBLIC WORKS CITY OF RANCHO PALOS VERDES		
DATE		

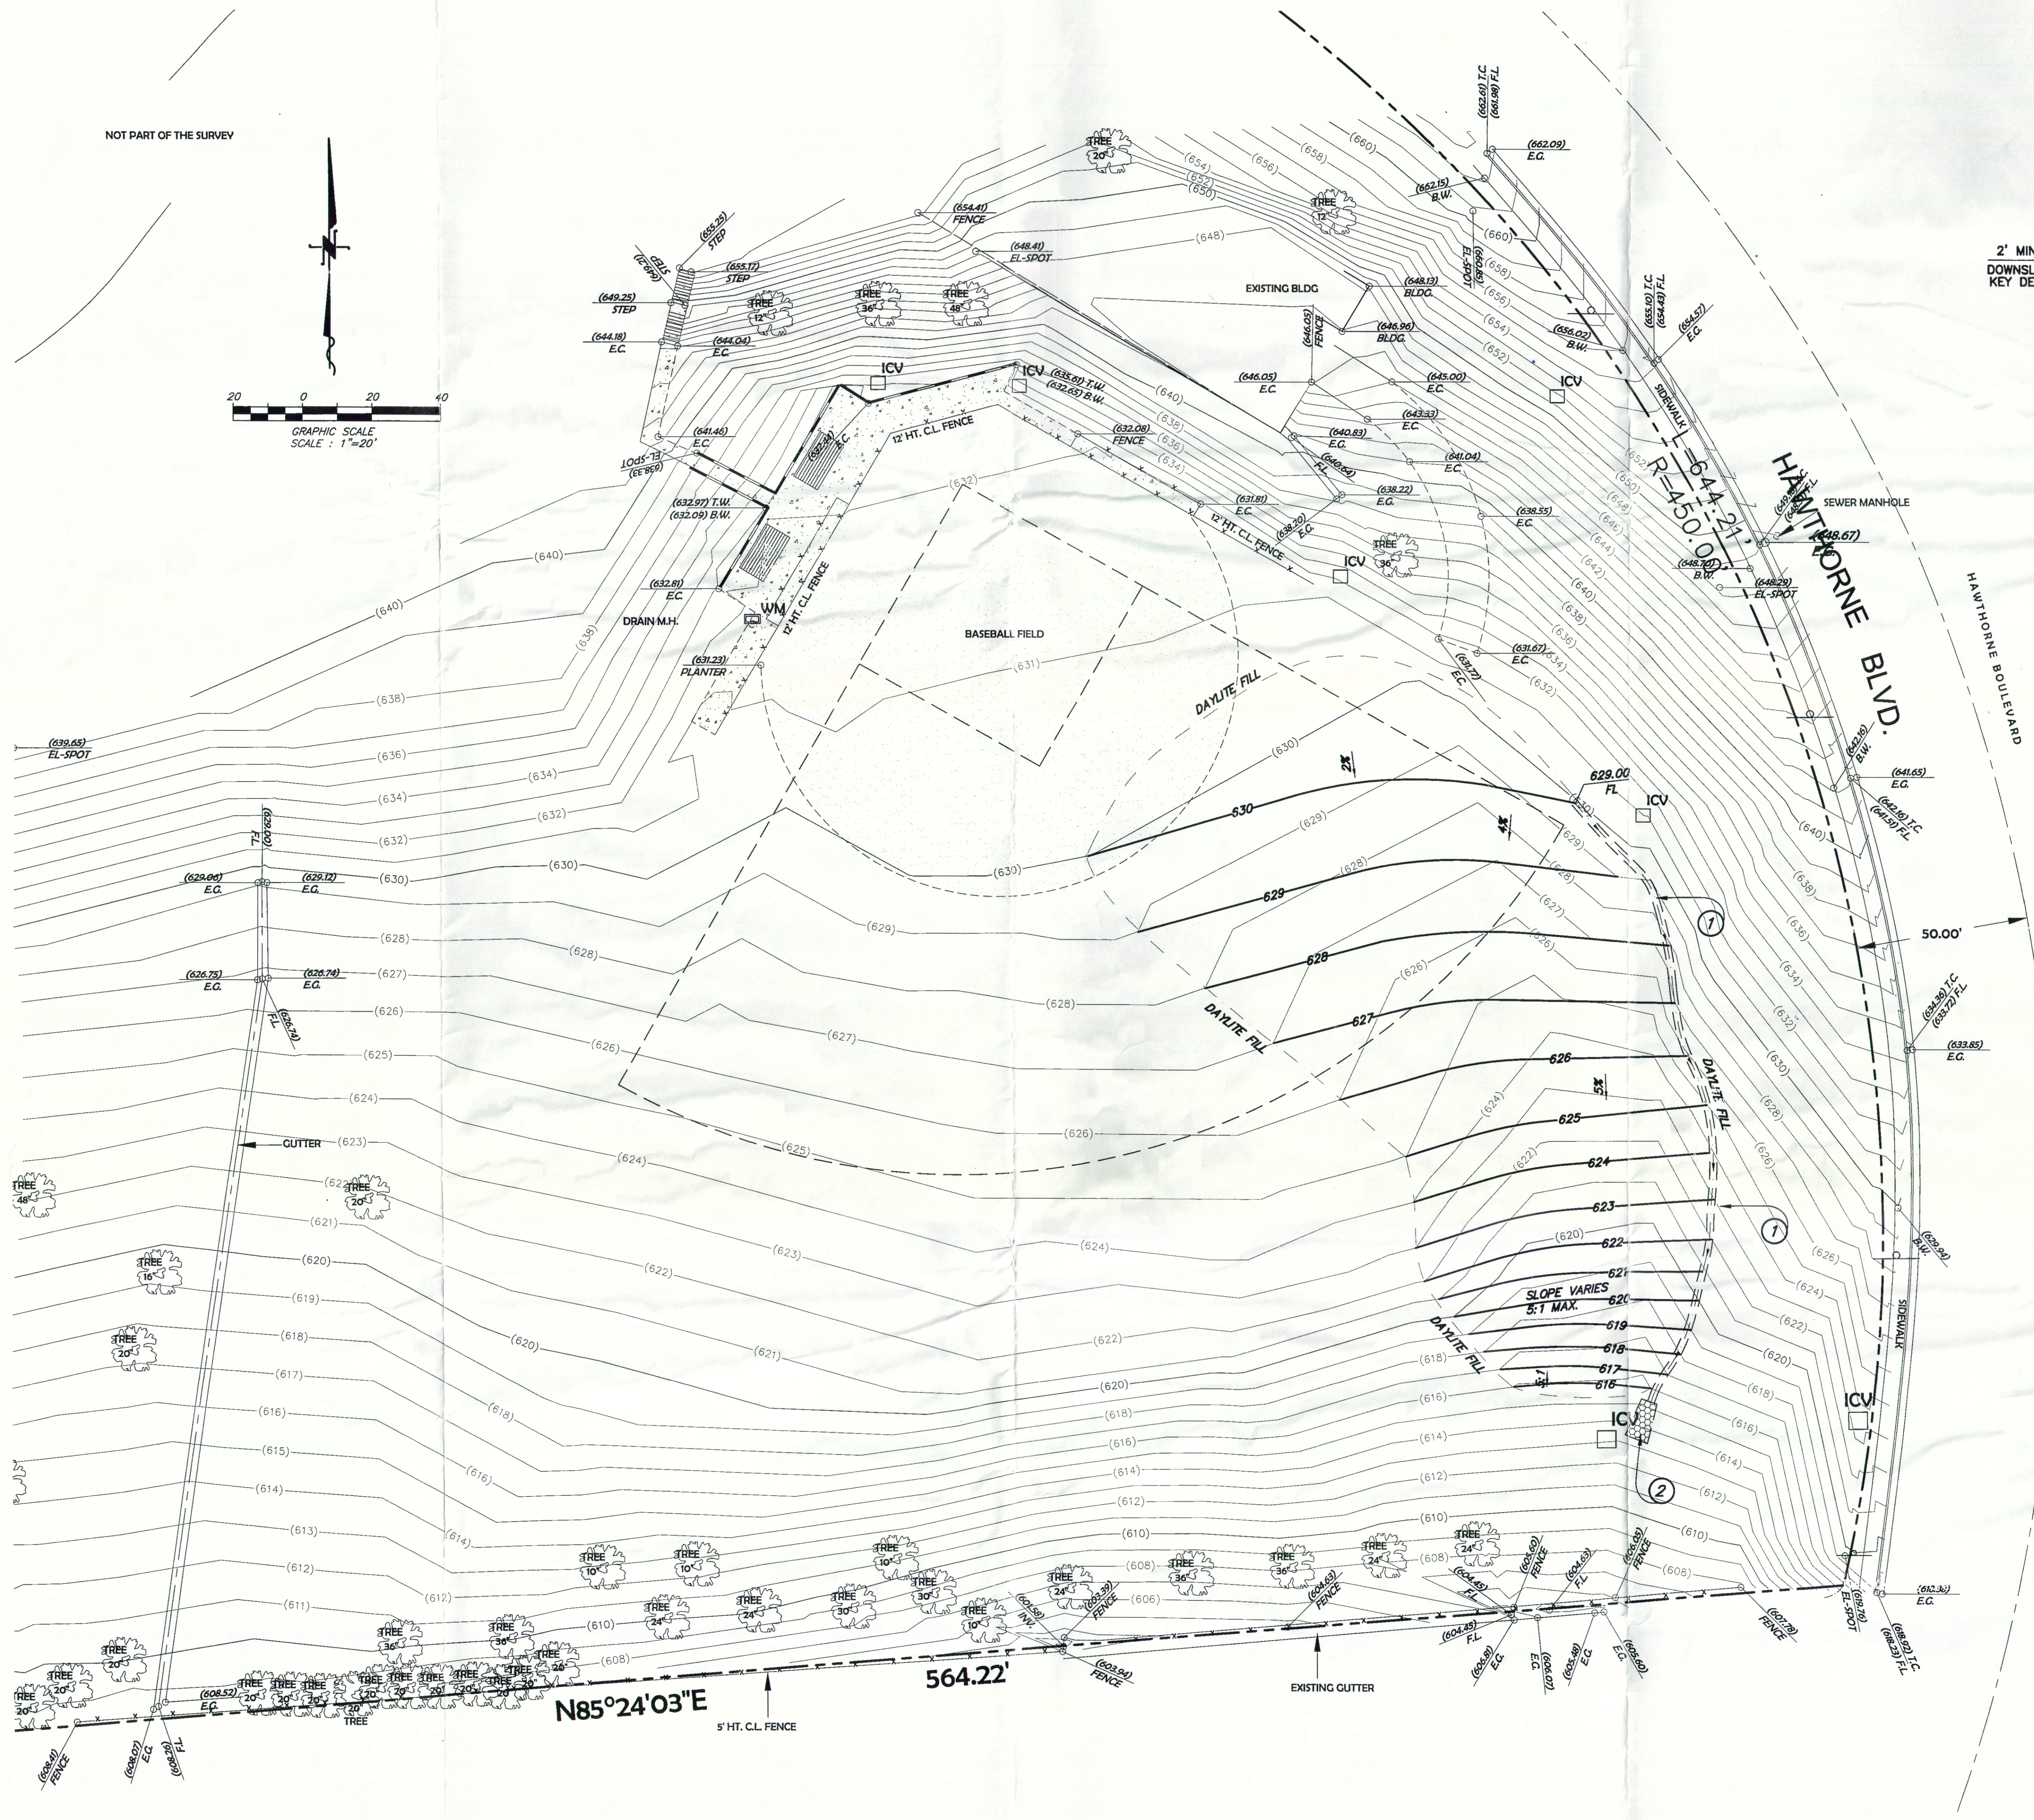

CALCIVIC ENGINEERING GROUP
CONSULTING ENGINEERS & LAND SURVEYORS
CIVIL / STRUCTURAL / LAND SURVEYING
2160 PARKWAY WAY, ALHAMBRA, CALIFORNIA 91801
TEL (626) 798-2823 FAX (626) 798-6644
E-MAIL calcivic@earthlink.net

