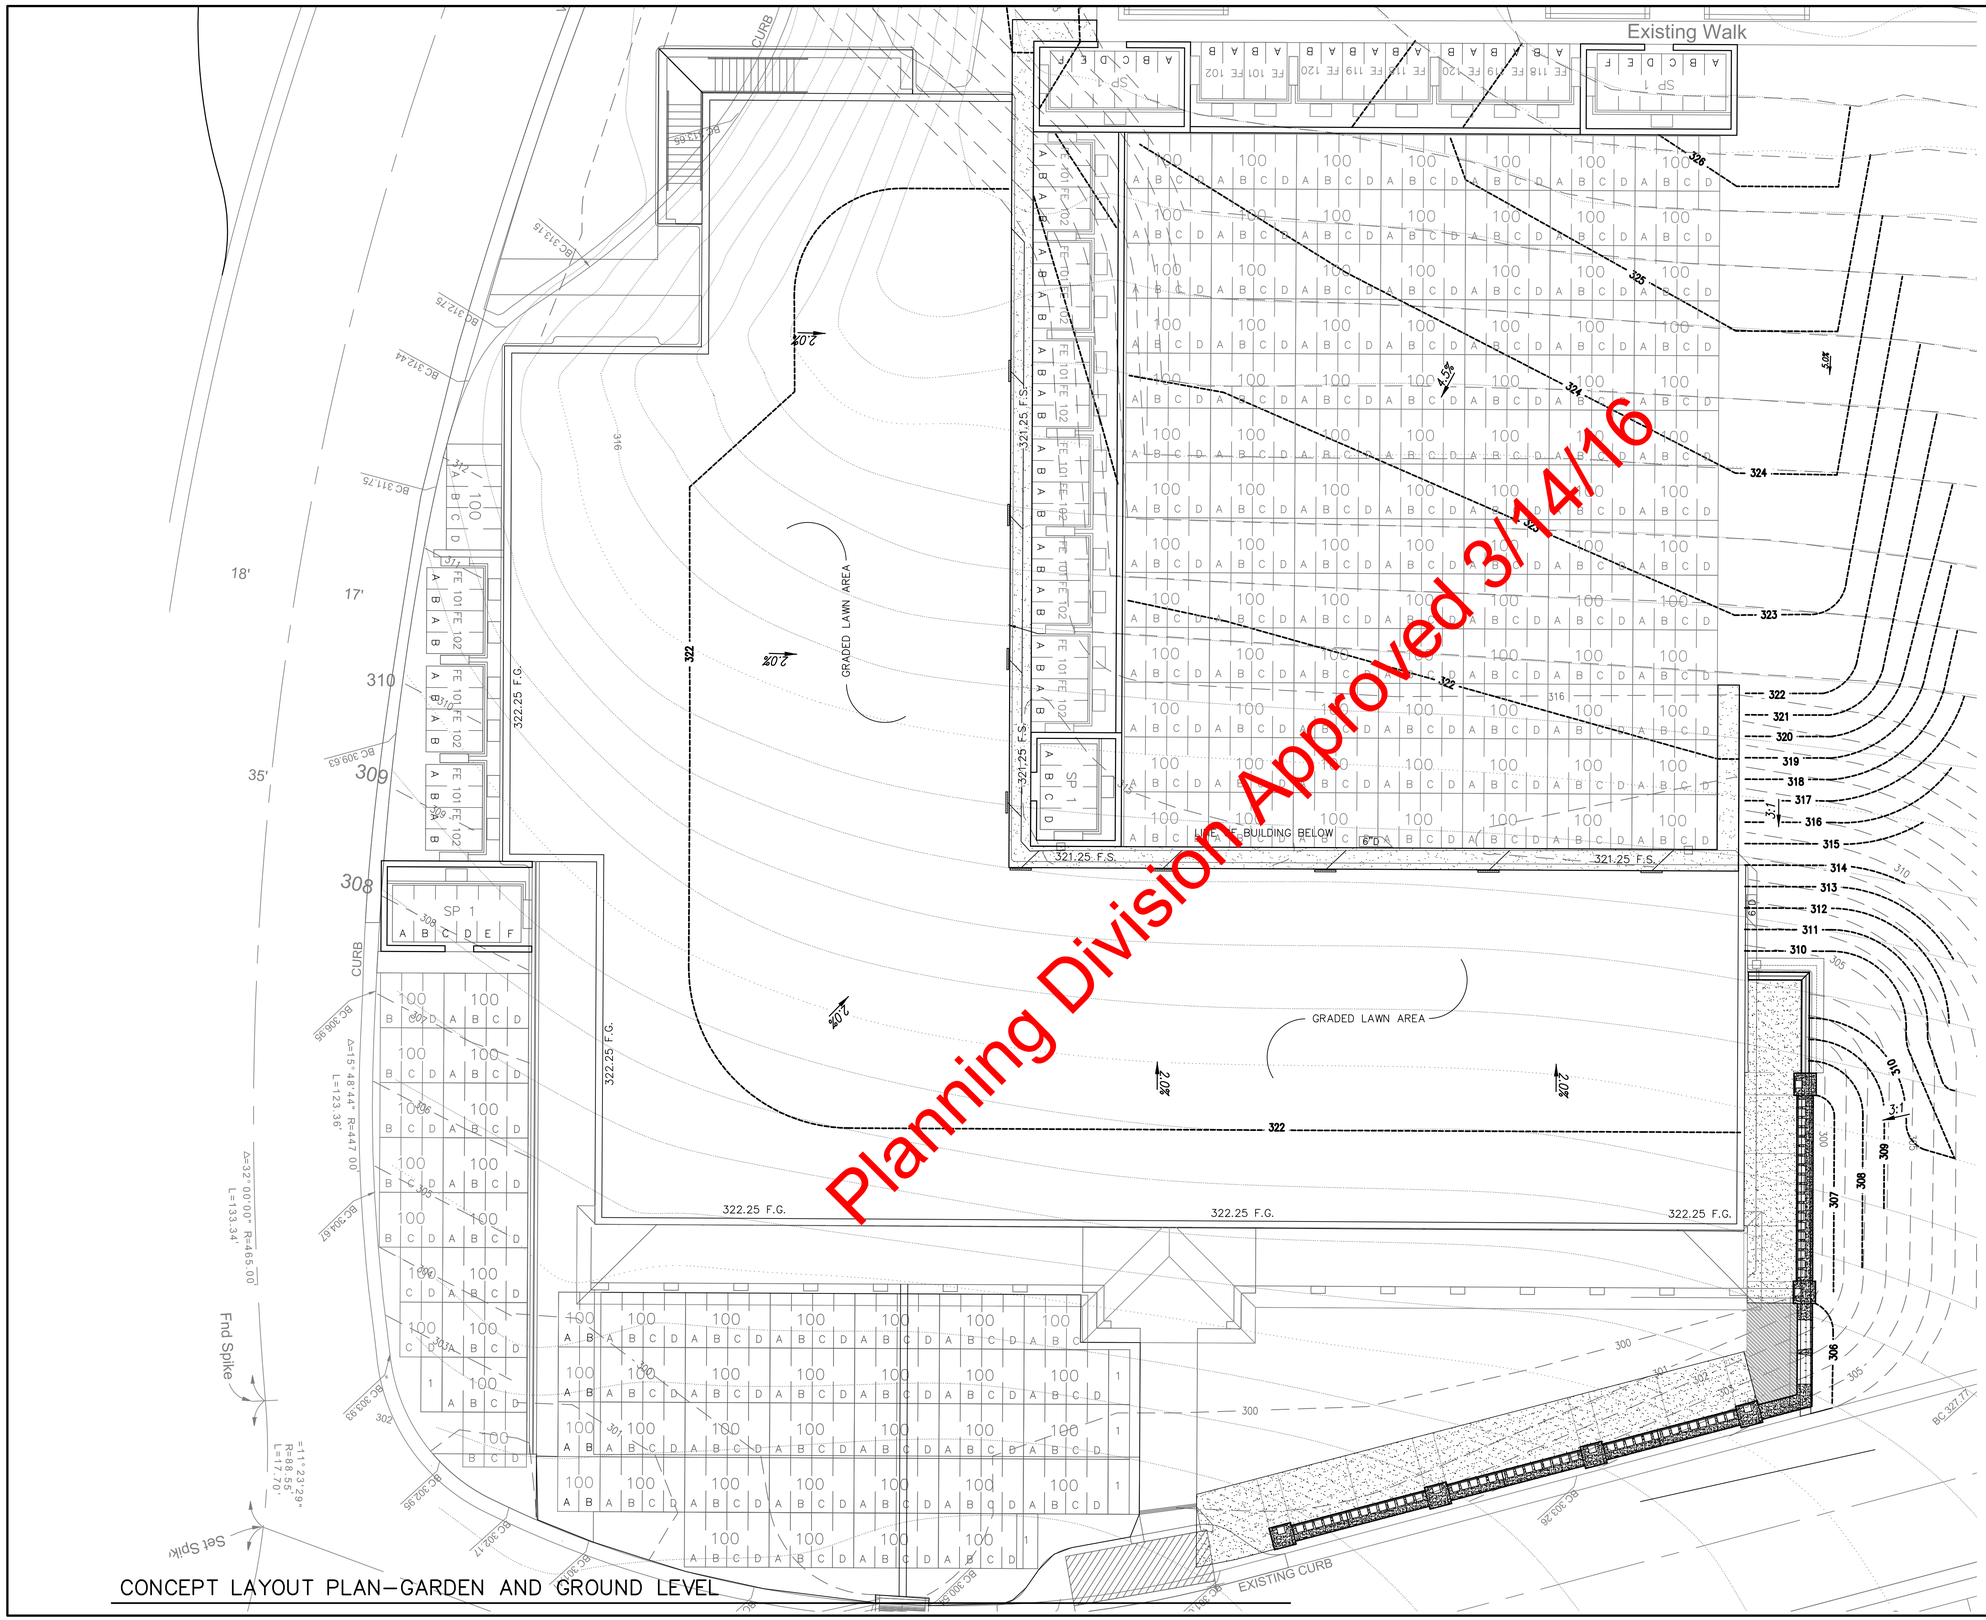

CONCEPT LAYOUT PLAN–GARDEN AND GROUND LEVEL

CONSTRUCTION NOTES

1. PLACE P.C.C. SIDEWALK, SEE ARCHITECT'S PLANS FOR SECTION, FINISH AND JOINTS.
2. PLACE 4"x24" STRIP DRAIN INLET AND CONNECT W/ 6" PVC SDR-35.
3. CONNECT TO EXISTING 6" STORM DRAIN (PREVIOUSLY INSTALLED BY OTHERS) W/ NEW 6" PVC SDR-35 STORM DRAIN.

Revisions	By

Bolton Engineering Corp.
Civil Engineering and Surveying
25834 Narbonne Avenue Suite 201
Lomita, Ca. 90717

CONCEPTAL PLAN ONLY–NOT FOR CONSTRUCTION

client: Green Hills Memorial Park

title: CONCEPT GRADING PLAN–GARDEN LEVEL
Inspiration Slope Mausoleum
Rancho Palos Verdes.Ca. 90275

Date:	Jan. 6, 2016
Scale:	1"=10'
Drawn:	djb
Checked:	DJB
Job No.	12348
Sheet	C2.5
Of	Sheets

12-21-15-Planning Review