

SITE FURNISHING SCHEDULE

KEY	DESCRIPTION	MODEL #	COLOR / FINISH	SOURCE / CONTACT INFO	QTY.	COMMENTS
F1	TRASH RECEPTACLE	CUSTOM GRETTCHEN RECEPTACLE (ASH/TRASH)	JARRAH / BRONZE POWDERCOAT	LANDSCAPE FORMS DIST. BY JARRAH (818.761.0655) OR APPROVED EQUAL	9	INSTALL PER MANUFACTURERS RECOMMENDATIONS CONTRACTOR FURNISH, CONTRACTOR INSTALL. **BASE BID QTY. = 4, ADD ALT #6 QTY = 4
F2	ADA PICNIC TABLE W/ SEATS	GRETTCHEN (ADA CUSTOM BUILD), W/O UMBRELLA HOLE	JARRAH WITH BRONZE POWDERCOAT SUPPORTS	LANDSCAPE FORMS DIST. BY JARRAH (818.761.0655) OR APPROVED EQUAL	19	INSTALL PER MANUFACTURERS RECOMMENDATIONS CONTRACTOR FURNISH, CONTRACTOR INSTALL. **BASE BID QTY. = 10, ADD ALT #6 QTY = 9
F3.1	BENCH (AT SEATING NODES)	BALUSTRADE (BACKED, 72" LONG, WITH NO ARMS)	JARRAH WITH BRONZE POWDERCOAT SUPPORTS	LANDSCAPE FORMS DIST. BY JARRAH (818.761.0655) OR APPROVED EQUAL	5	INSTALL PER MANUFACTURERS RECOMMENDATIONS CONTRACTOR FURNISH, CONTRACTOR INSTALL. **BASE BID QTY. = 4, ADD ALT #6 QTY = 1
F3.2	BENCH (ALONG TRAIL)	SHADOWLINE (72" LENGTH)	JARRAH WITH BRONZE POWDERCOAT SUPPORTS	LANDSCAPE FORMS DIST. BY JARRAH (818.761.0655) OR APPROVED EQUAL	5	INSTALL PER MANUFACTURERS RECOMMENDATIONS CONTRACTOR FURNISH, CONTRACTOR INSTALL. **BASE BID QTY. = 4, ADD ALT #6 QTY = 1
F4	BIKE RACK	INVERTED U	BLACK POWDERCOAT	CYCLESAFE, INC. (888.950.6531) OR APPROVED EQUAL	2	INSTALL PER MANUFACTURERS RECOMMENDATIONS CONTRACTOR FURNISH, CONTRACTOR INSTALL
F5	SHADE STRUCTURE	OSE-30 REFER TO DETAIL 5, L-3.2	CANVAS TAUPE POWDER COAT	POLYGON DIST. BY MIRACLE PLAYGROUND SALES SOUTH (800.343.9882) OR APPROVED EQUAL	1	INSTALL PER MANUFACTURERS RECOMMENDATIONS CONTRACTOR FURNISH, CONTRACTOR INSTALL
F6	FOSSIL DIG DIGGABLE" PLAY	#120292A - SEA SHELLS REFER TO DETAIL 5, L-3.1	N/A	LANDSCAPE STRUCTURES (800.323.5664) OR APPROVED EQUAL	10	INSTALL PER MANUFACTURERS RECOMMENDATIONS CONTRACTOR FURNISH, CONTRACTOR INSTALL
F7	COIN-OPERATED TELESCOPE	MARK III - LIMITED (PROVIDE ONE WITH ADA BASE)	HAMMER GRAY POWDERCOAT	SEACOAST MANUFACTURING (800.343.9882) OR APPROVED EQUAL	2	INSTALL PER MANUFACTURERS RECOMMENDATIONS CONTRACTOR FURNISH, CONTRACTOR INSTALL
F8	MUTT MITT DISPENSER	DP-1003-1, WITH DP-1203 / DP-306 REFER TO DETAIL 4, L-3.2	FOREST GREEN	BELSON OUTDOORS (800.323.5664) OR APPROVED EQUAL	3	INSTALL PER MANUFACTURERS RECOMMENDATIONS CONTRACTOR FURNISH, CONTRACTOR INSTALL

SUBSTITUTION NOTE: PRODUCTS SPECIFIED BY THE SPECIFIC MANUFACTURER MAY BE SUBSTITUTED BY EQUAL PRODUCTS SUBJECT TO PRIOR APPROVAL OF THE CITY PROJECT ARCHITECT. SUBSTITUTION REQUESTS FOR INFORMATION (RFIs) SHALL BE SUBMITTED TO THE CITY TWO WEEKS PRIOR TO THE BID OPENING. SUBMITTALS RECEIVED AFTER THIS DATE WILL BE DISREGARDED.

** - FINAL LOCATION OF FURNISHINGS SHALL BE DETERMINED IN FIELD BY THE CITY'S REPRESENTATIVE AND THE LANDSCAPE ARCHITECT OF RECORD.

FINISH SCHEDULE

KEY	MATERIAL	COLOR/MANUF.	FINISH	COMMENTS
C-1	CONCRETE STRIP	NATURAL GREY CONCRETE	EMBEDDED FOSSILS	REFERENCE DETAIL 2, SHEET L-3.2
C-1A	CONCRETE PADS	NATURAL GREY CONCRETE	MEDIUM SANDBLAST	PADS AT PICNIC TABLES, REF DTL 3, L-3.3
CMU-1	8" CMU BLOCK WALL WITH 2" CMU CAP	HARVEST SPLIT FACE BY ANGELLUS BLOCK OR APPROVED EQUAL (818) 767-8576)	-	REFERENCE DETAIL 3, SHEET L-3.2
ST-1	BOULDERS	ARROWWOOD - DISTRIBUTED BY SOUTHWEST BOULDER AND STONE OR APPROVED EQUAL	-	60% 30"x30", 20% 48"x48", 20% 72"x72" REFERENCE DETAIL 3, SHEET L-3.1
DG-1	DECOMPOSED GRANITE	CALIFORNIA GOLD DISTRIBUTED BY GAIL PRODUCTS OR APPROVED EQUAL	-	REF. SPECS. AND DETAIL 1, SHEET L-3.1
GS-1	SOIL STABILIZER	GORILLA-SNOT® AS SUPPLIED BY SOILWORKS, LLC (800.545.5420)	-	PREPARE SOIL AND INSTALL PER MANUFACTURER'S INSTRUCTIONS (ADDITIVE ALTERNATES #1, #2, #3, #4, #5)
M-1	1/4" CABLE RAIL	FEENEY INC. (800.264.7225)	-	REPLACE EXISTING POSTS EVERY 50'-0" WITH 4X8 WOOD POST. INSTALL 3 ROWS OF CABLE RAIL PER DETAIL 1, SHEET L-3.2
M-2	METAL HEADER	PERMALOC PERMASTRIP	BLACK DURAFLEX	REFERENCE DETAIL 2, SHEET L-3.1

KEYNOTE LEGEND

QUANTITY

SITE FURNISHINGS

FINISH SURFACE KEY

BENCH

ALIGN

ADA ACCESSIBLE PICNIC TABLE W/ CONCRETE PAD

TELESCOPE

BIKE RACK

MUTT MITT DISPENSER

BOULDER

TRELLIS

REFERENCE KEY NUMBER

1

2

5 FOSSIL DIG

1" = 1'-0"

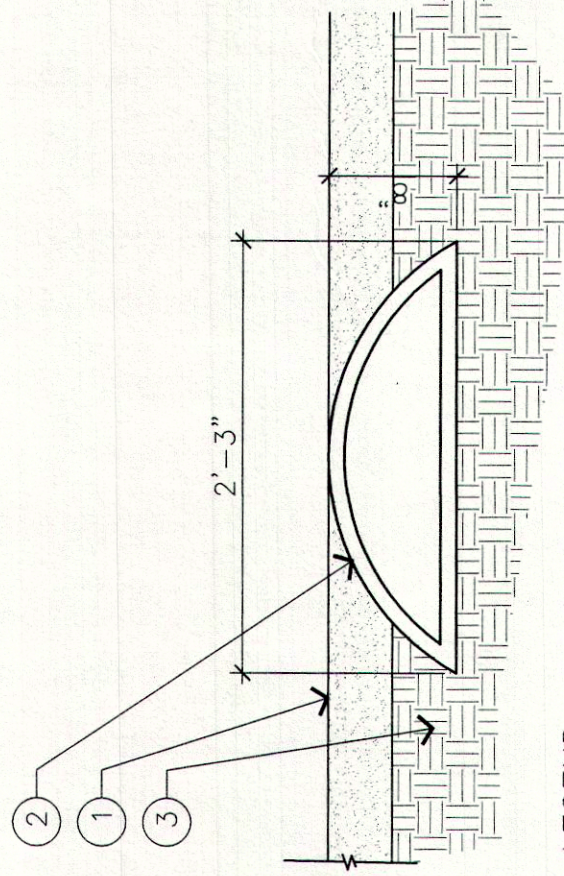


LEGEND:
1. PLANTER MULCH
2. FOSSIL DIG AS PROVIDED BY LANDSCAPE STRUCTURES, INC.
3. COMPACTED SUBGRADE.

NOTE:
FOSSIL DIG TO BE LOCATED IN FIELD BY LANDSCAPE ARCHITECT AND / OR OWNER.

4 BIKE RACK


1/2" = 1'-0"

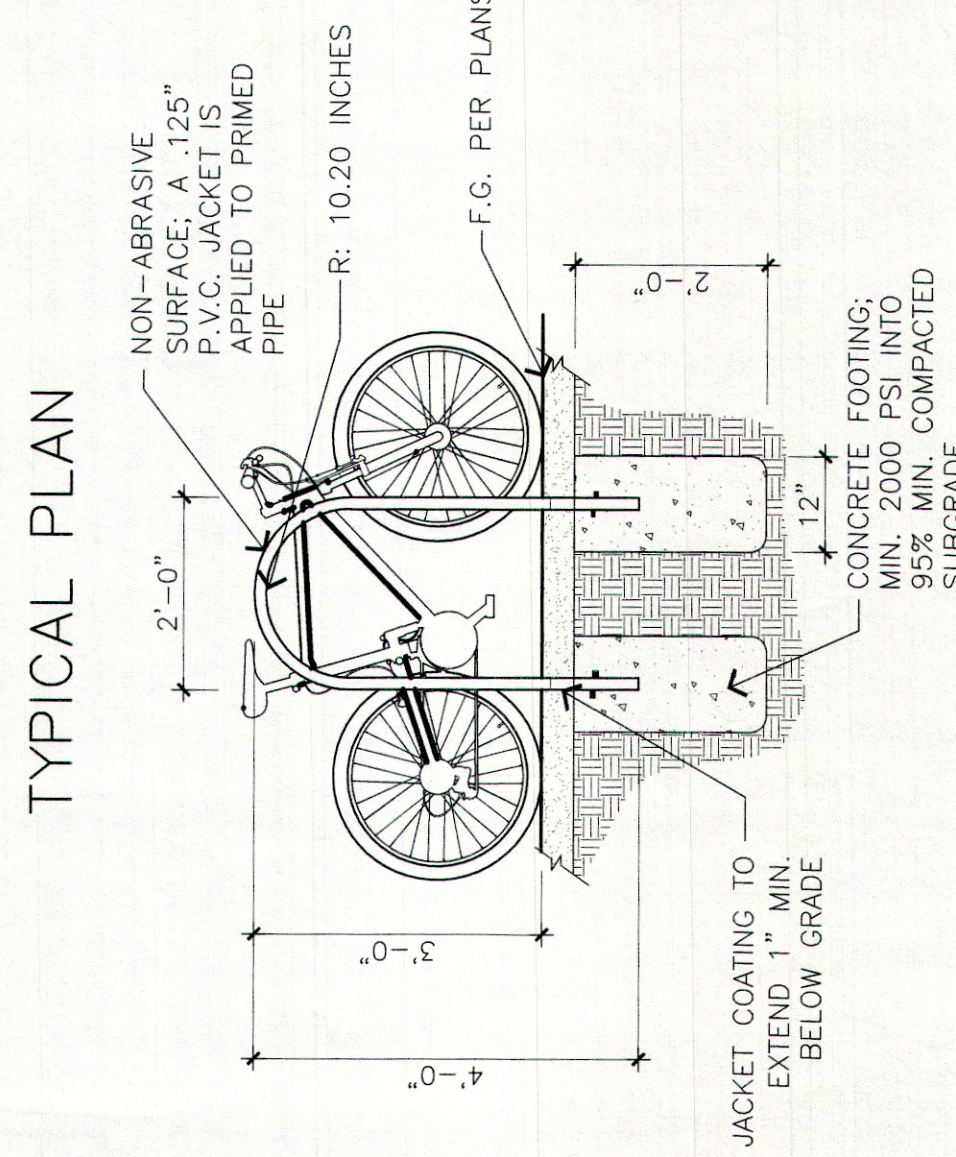

NOTES:
1. MANUFACTURER: CYCLE-SAFE
PHONE: 888.950.6531
2. MODEL # U/2 - BICYCLE RACK PART #12700: 1-1/2" INTERIOR DIA. SCHEDULE 40 PIPE ROLLED IN THE SHAPE OF AN INVERTED "U" TO A 24" OUTSIDE RADIUS STANDING 36" HIGH. COATING TO BE PLASTISOL RUBBERIZED APPLYING 12-20 MILS THICK JACKET. STANDARD COLOR: BLACK TEXTURE: REGULAR GRAIN. GLOSS-SEMI GLOSS. TENSILE STRENGTH: 1800 PSI MIN. IN-GROUND (G) MOUNT.
3. SEAL: HEX SOCKET WITH CANDLE WAX OR DUCT TAPE TO PROTECT (PER MANUFACTURER'S SPECS)

3 BOULDER INSTALLATION


1" = 1'-0"

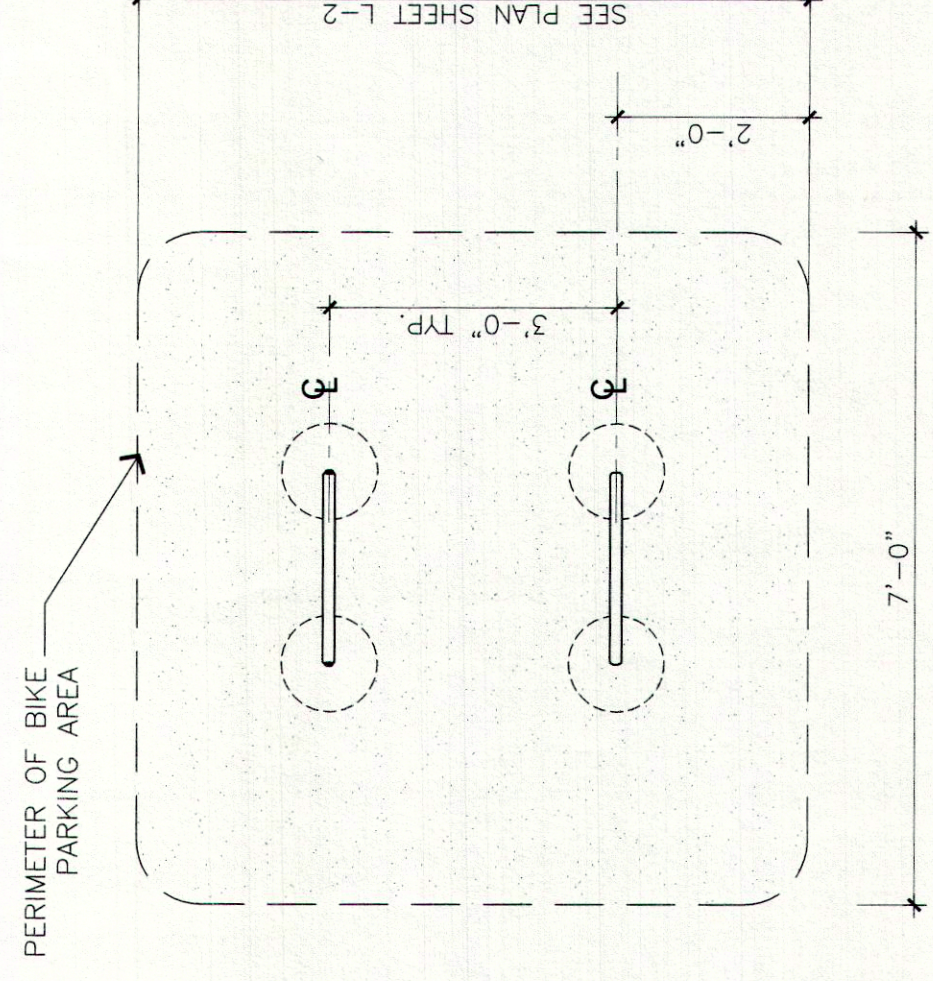

TYPICAL PLAN

1 DECOMPOSED GRANITE

1-1/2" = 1'-0"

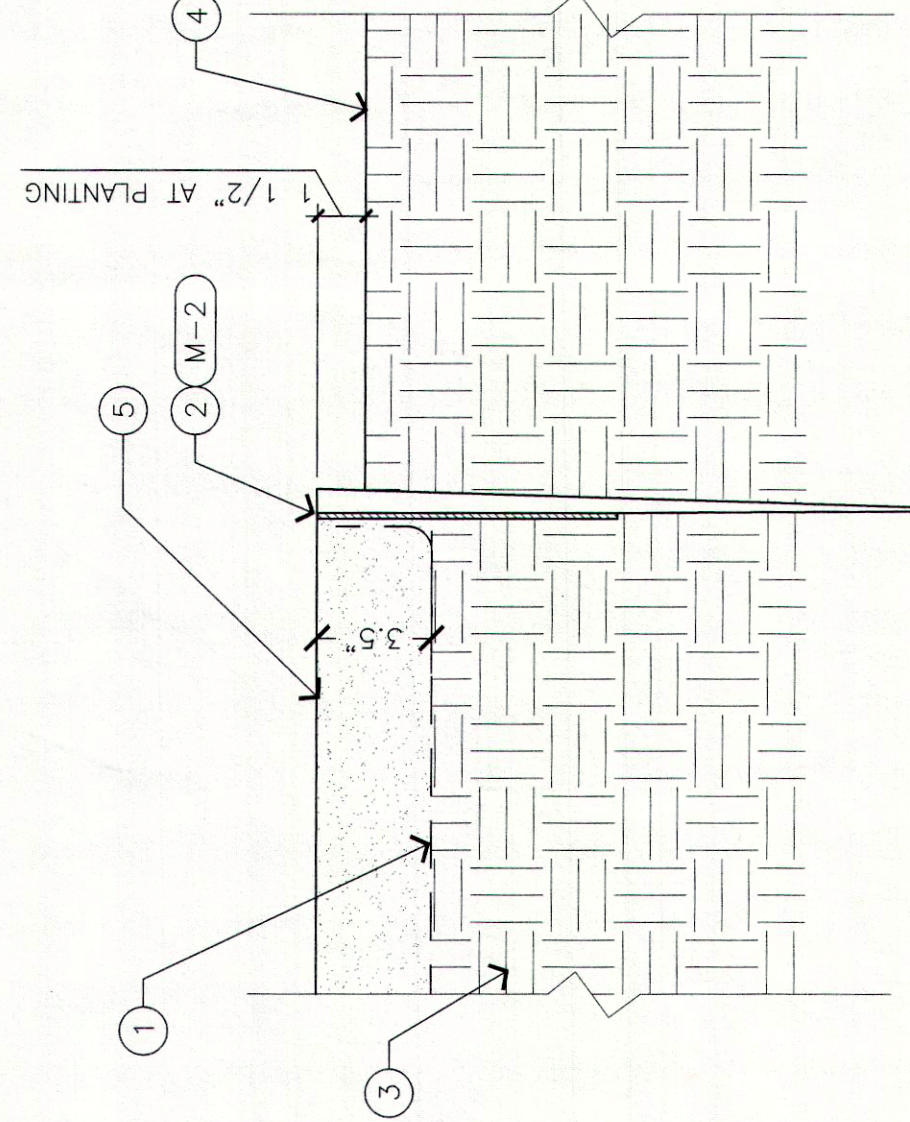


LEGEND:
1. WEED BARRIER / SOIL SEPARATOR FABRIC, PER SPECIFICATIONS
2. METAL HEADER
3. COMPACTED SUBGRADE TO 90%
4. PLANTING AREA
5. DECOMPOSED GRANITE PAVING PER FINISH SCHEDULE

PRIOR TO PURCHASE OF BOULDERS, CONTRACTOR TO PROVIDE SAMPLE BOULDER FOR REVIEW AND APPROVAL BY LARCH AND OWNER.

CONTRACTOR TO PROVIDE (36) 3' X 3' X 3", (12) 4' X 4' X 4", (12) 6' X 6' X 6", AS SUPPLIED BY SOUTHWEST BOULDER. ARROWOOD BOULDERS OR APPROVED EQUAL. BOULDERS TO BE LOCATED IN FIELD BY LANDSCAPE ARCHITECT AND / OR OWNER.

2 METAL HEADER

3" = 1'-0"

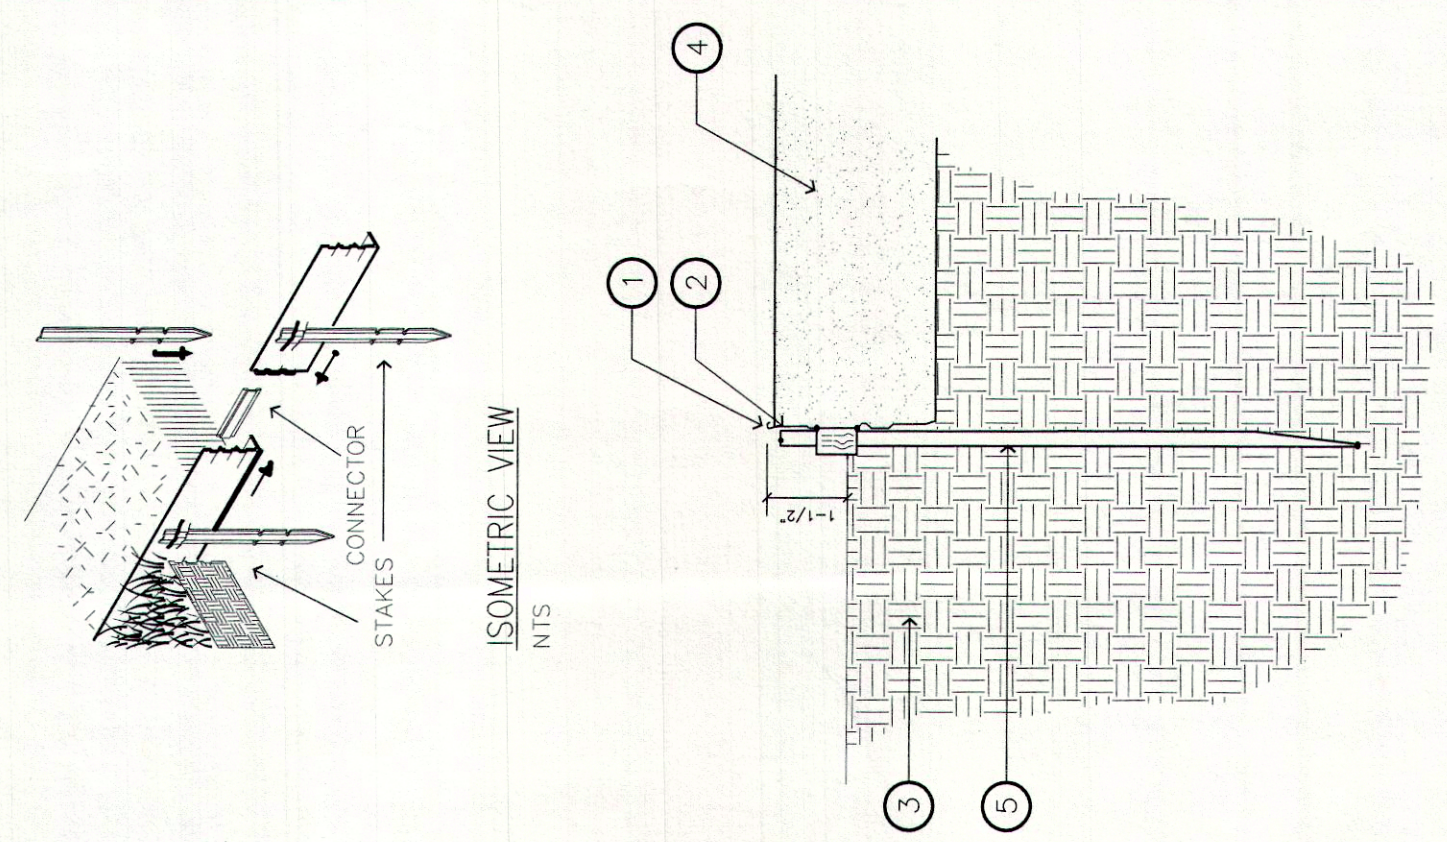

NOTES:
1. PERMALOC PERMASTRIP ALUMINUM EDGING
2. TOP OF EDGING TO BE MAXIMUM OF 1/2" (12.7MM) ABOVE SURFACE MATERIAL
3. COMPACT GRADES ADJACENT TO EDGING TO AVOID SETTLING
4. MULCH PLANTING AREA
5. 12" ALUMINUM STAKES TO LOCK INTO PREFORMED LOOPS ON THE EDGING

1/8" X 3/2" (3.2 MM X 89 MM), 0.060" (1.52 MM) THICK
W/ 0.200" (5.08 MM) EXPOSED TOP LIP
(BL) BLACK DURAFLEX ELECTROSTATICALLY PAINTED

LEGEND:
1. PERMALOC PERMASTRIP ALUMINUM EDGING
2. TOP OF EDGING TO BE MAXIMUM OF 1/2" (12.7MM) ABOVE SURFACE MATERIAL
3. COMPACT GRADES ADJACENT TO EDGING TO AVOID SETTLING
4. MULCH PLANTING AREA
5. 12" ALUMINUM STAKES TO LOCK INTO PREFORMED LOOPS ON THE EDGING

NOTES:
A. "INSTALL PER MANUFACTURER'S
B. 8'-0" (2.44 M) SECTIONS TO INCLUDE
C. (3) 12" (305 MM) ALUMINUM STAKES.
D. (8) 12" (305 MM) ALUMINUM STAKES.
E. CORNERS: NOTCH BASE ONLY AND FORM A CONTINUOUS CORNER.

ABALONE COVE SHORELINE PARK
IMPROVEMENTS

PROJECT:
SHEET TITLE:

MELÉNDREZ
James Ochoa Building, 1181 10th Ave
617 South Ocho Street
San Diego, California 92104
/ 234.973.4400
/ 234.973.4410
www.melendrez.com

REGISTRATION:
LANDSCAPE ARCHITECT
JAMES MELÉNDREZ
1004115
STATE OF CALIFORNIA
LICENSE #49333

PROJECT NO: 1305101.00
SUBMITTAL DATE: 10/17/2013
PHASE: BID SET
DESIGNED BY: AH
DRAWN BY: JM / TA
PLAN NO: