


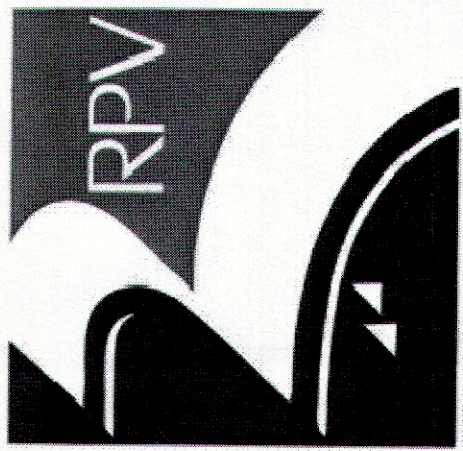

REVISIONS:		
NO.	DATE	ITEM

ABALONE COVE SHORELINE PARK
IMPROVEMENTS
CONSTRUCTION DETAILS

PROJECT:

SHEET TITLE:

MELÉNDREZ
LANDSCAPE ARCHITECT
817 South Olive Street, 18th Floor
Los Angeles, California 90014
713-772-4410
www.melendrez.com

REGISTRATION:

LANDSCAPE ARCHITECT
STATE OF CALIFORNIA
LICENSED
No. 4937
Date: 09/04/15

PROJECT NO.: 1305101.00

SUBMITTAL DATE: 10/11/2013

PHASE: BID SET

DESIGNED BY: AH



DRAWN BY: JM / TA

PLAN NO:

L-3.3

LEGEND:

1. LANDSCAPE FORMS BALUSTRADE BENCH WITH 2-1/2" SQ POST SUPPORTS, PER MFG.
2. CONCRETE FOOTING
3. F.S. / F.G. — SEE PLANS
4. SLOPE TOP OF FOOTING MIN. 1% AWAY FROM BENCH POST

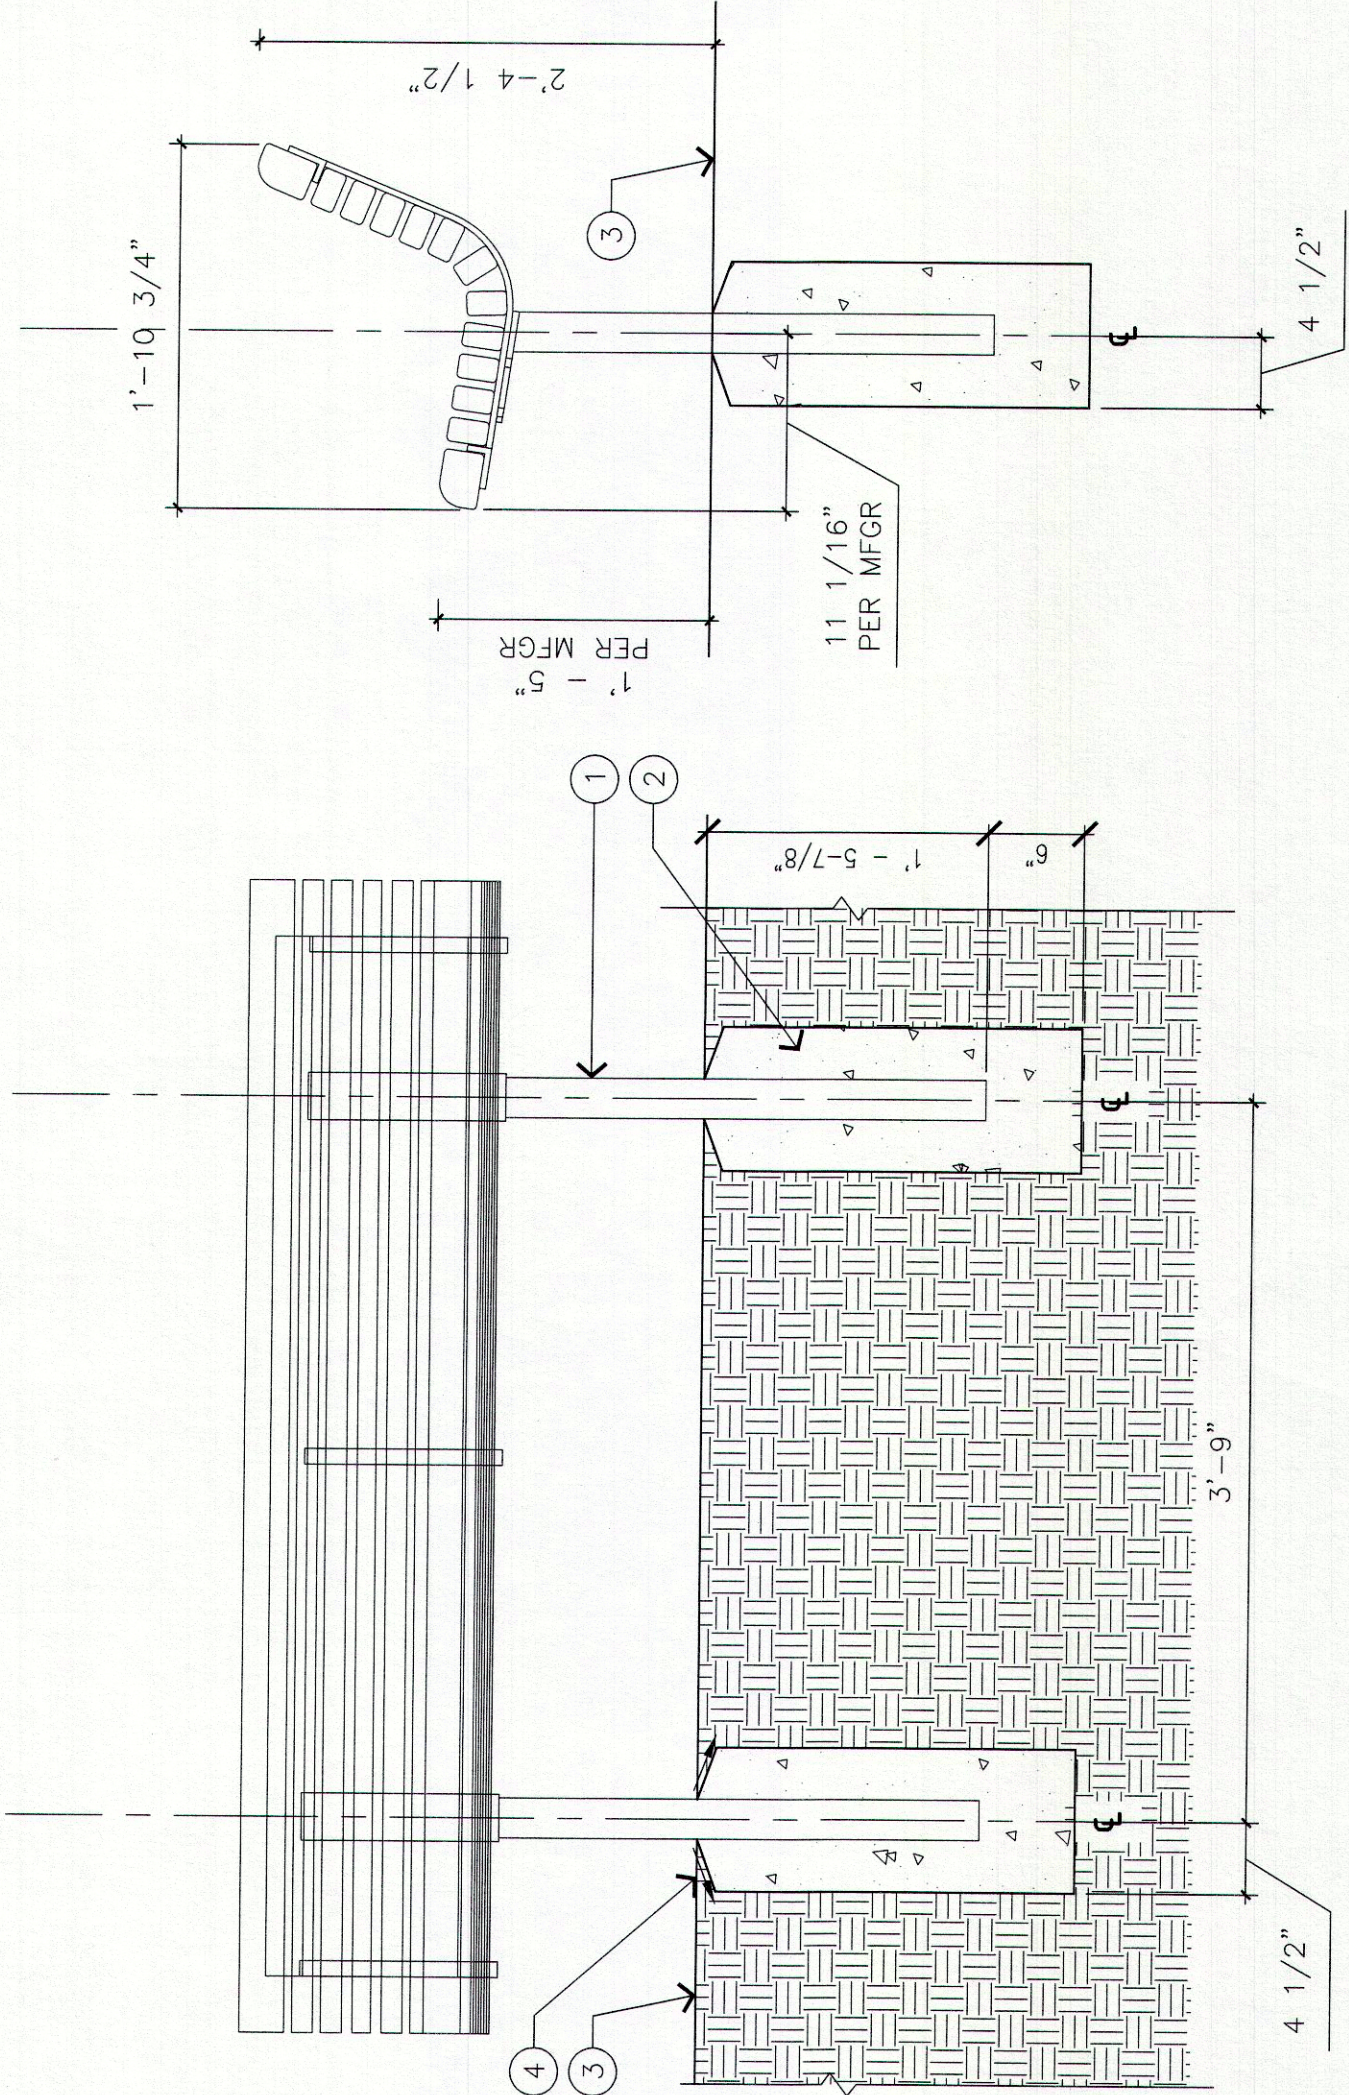
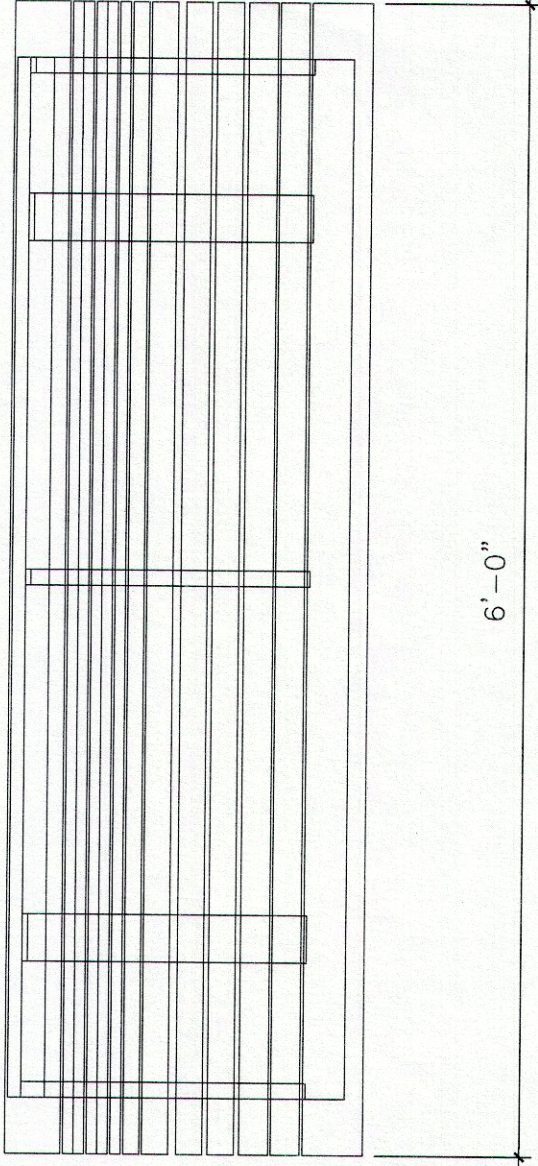


1 BALUSTRADE BENCH MOUNTING

1" = 1'-0"


LEGEND:

1. LANDSCAPE FORMS SHADOWLINE BENCH WITH 4" SQ POST SUPPORTS, PER MFG.
2. CONCRETE FOOTING
3. F.S. / F.G. — SEE PLANS
4. SLOPE TOP OF FOOTING MIN. 1% AWAY FROM BENCH POST

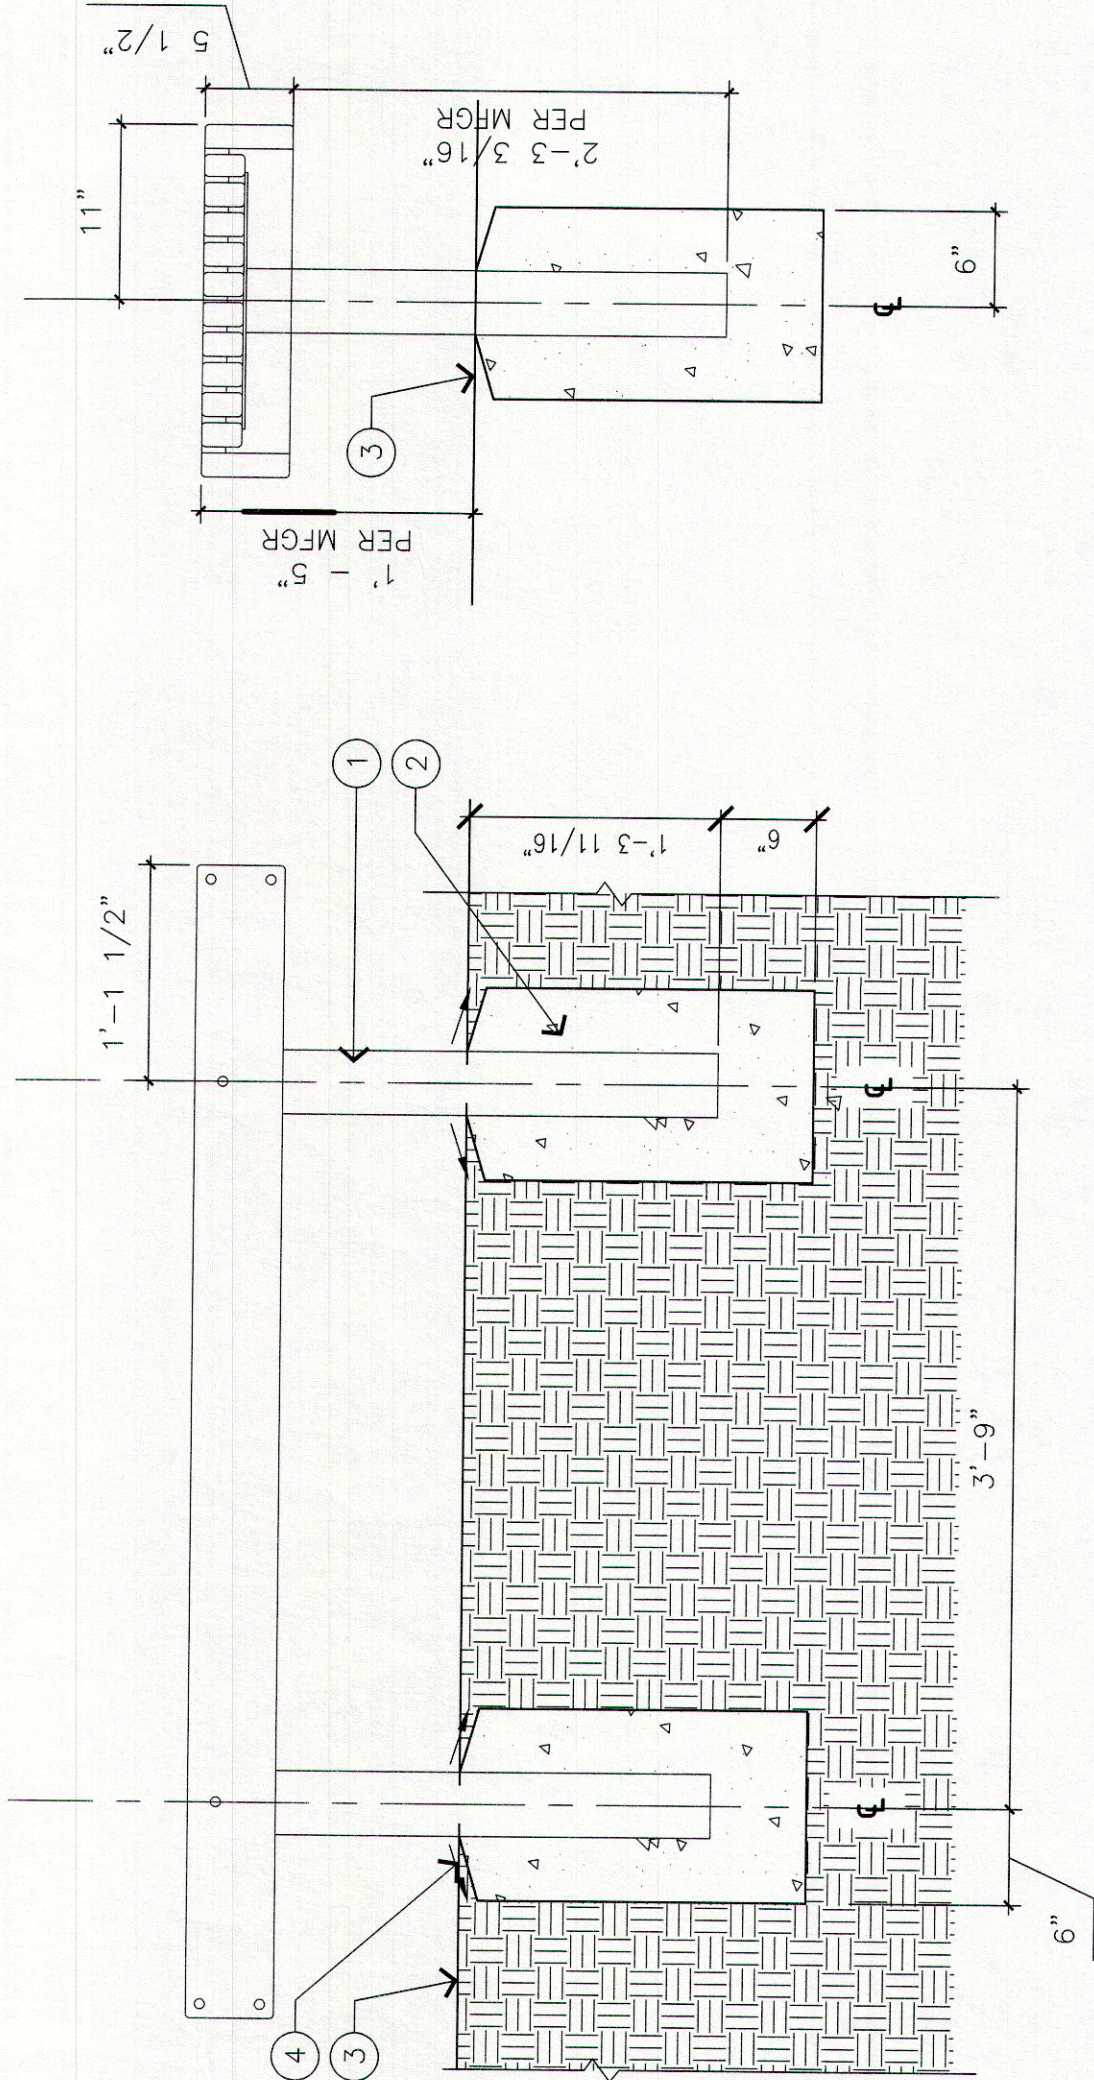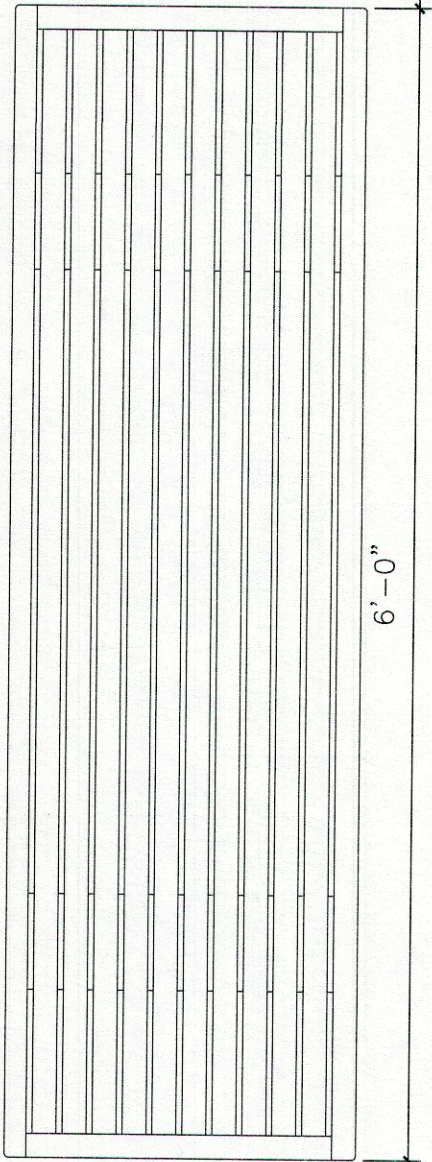

2 SHADOWLINE BENCH MOUNTING



1" = 1'-0"

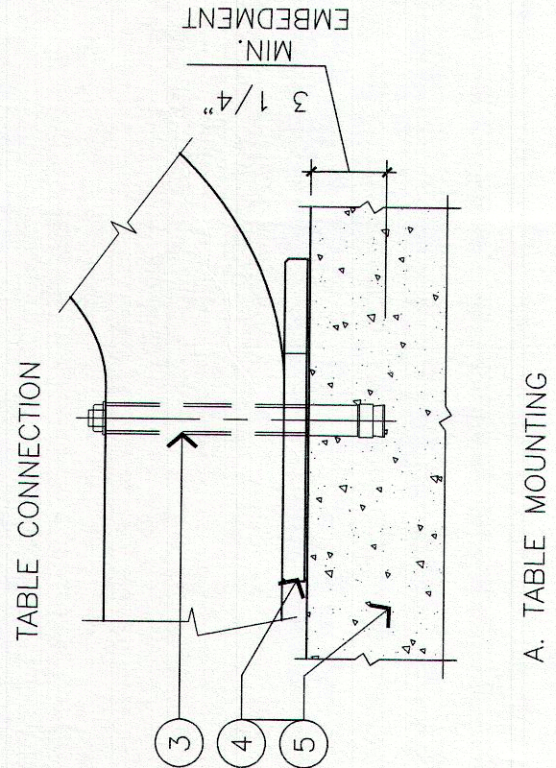

A. TABLE MOUNTING

LEGEND:

1. LANDSCAPE FORMS GRETCHEN TABLE, #4 @ 18" O.C. E.W. REBAR
2. (4) 1/4" W/ 3-1/4" EMBED
3. STAINLESS STEEL HILTI KBT2 SS304 ANCHOR, 16 THREAD WITH VANDAL RESISTANT HEX NUT AND STAINLESS STEEL WASHER.
4. NYLON PAD.
5. CONCRETE PAD
6. F.G. — SEE PLANS FOR MATERIAL

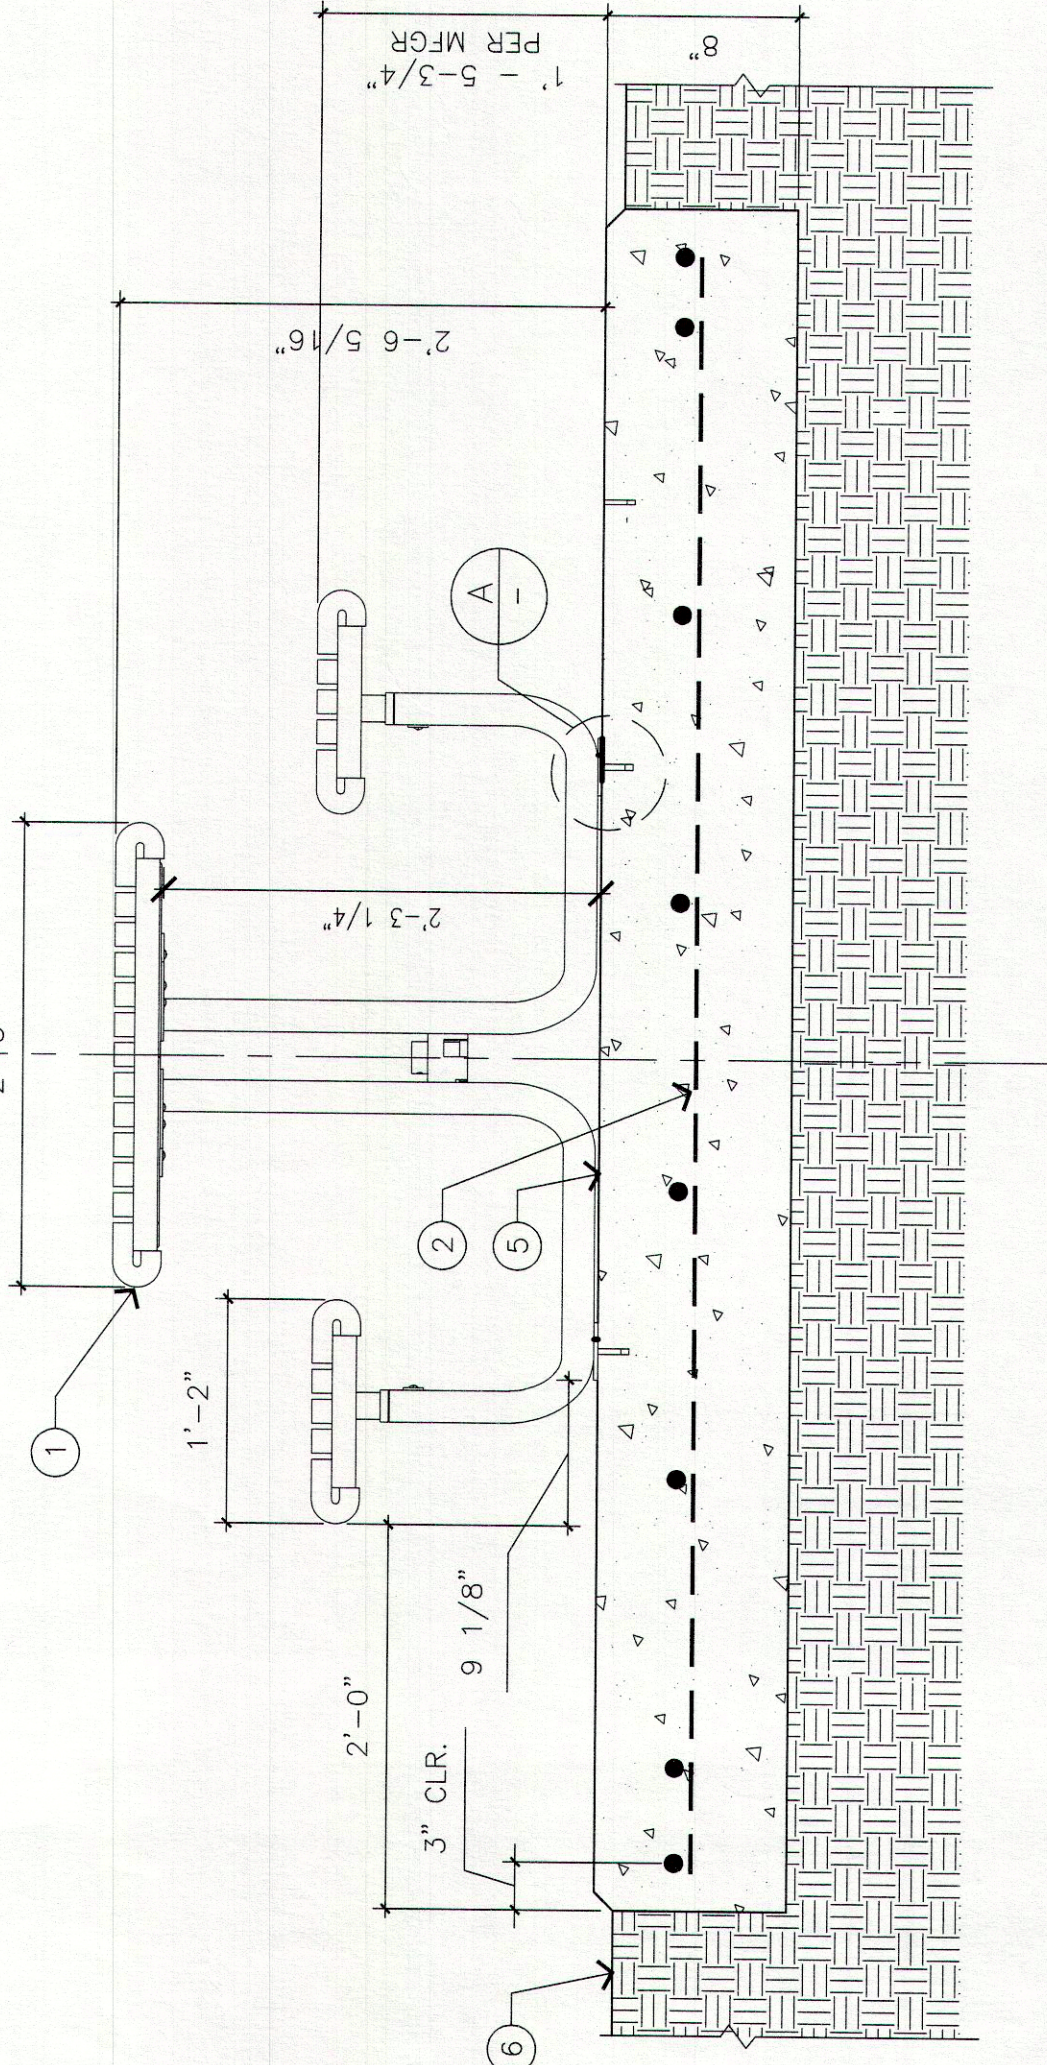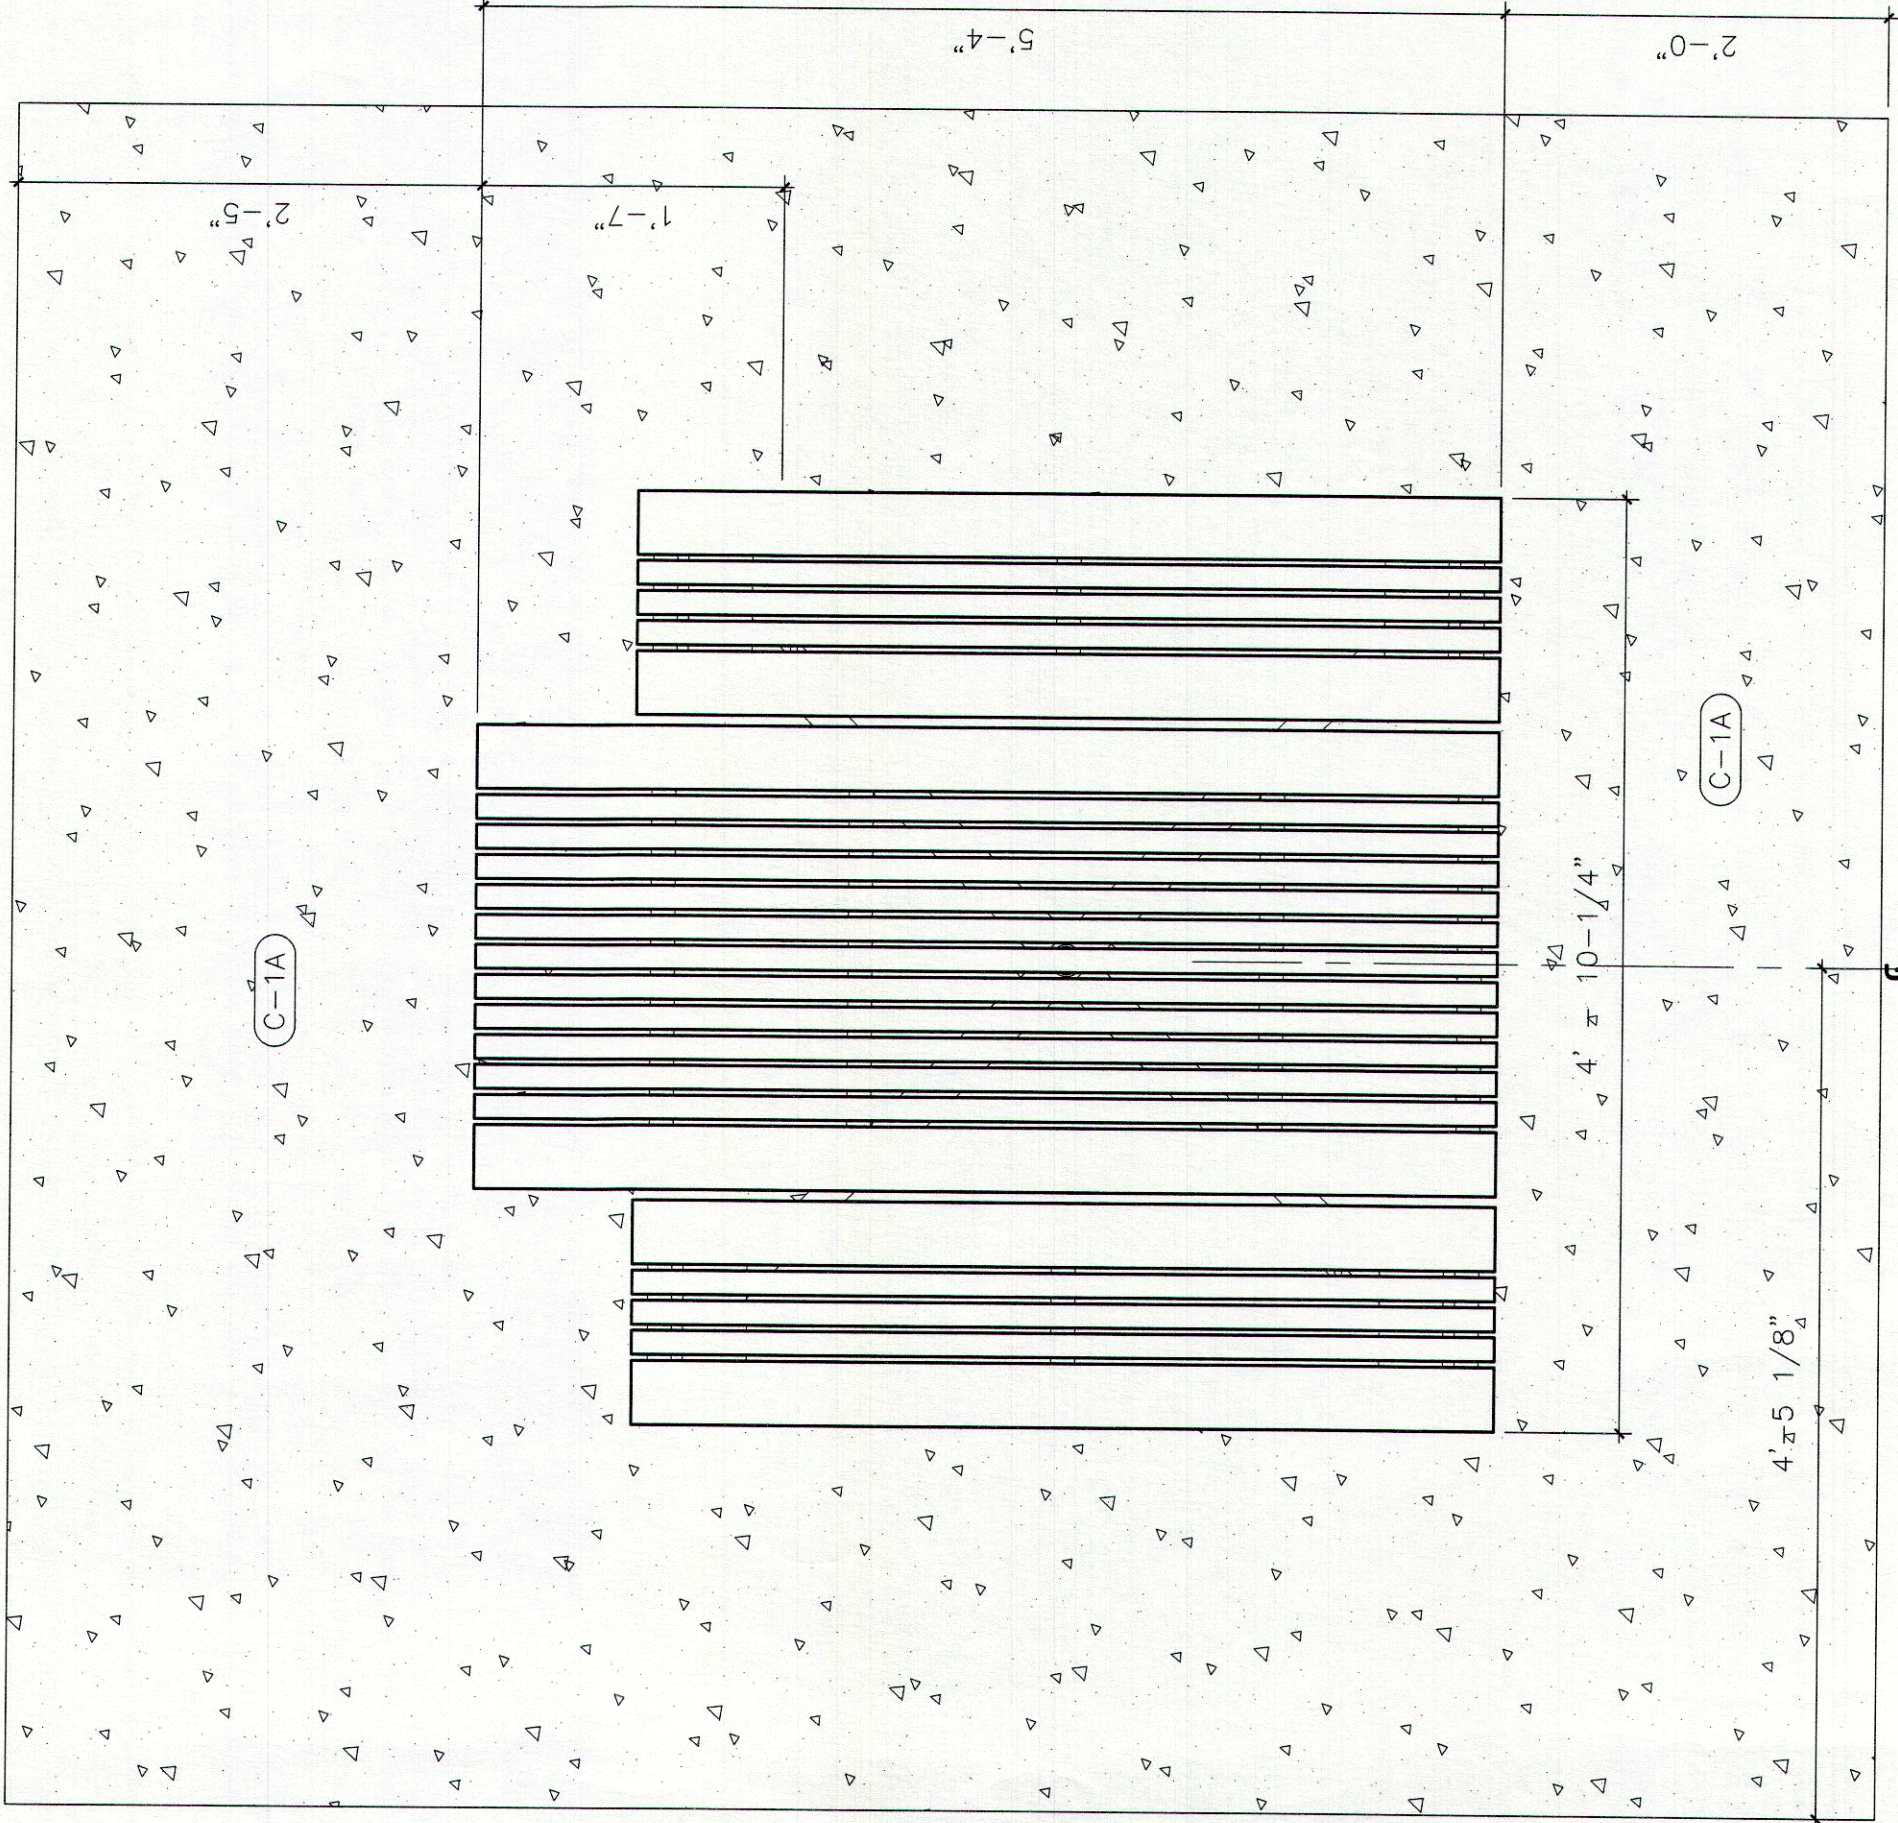

3 PICNIC TABLE - SURFACE MOUNT

1" = 1'-0"