




REVISIONS:		
NO.	DATE	ITEM

ABALONE COVE SHORELINE PARK
IMPROVEMENTS

CONSTRUCTION DETAILS


PROJECT:
SHEET TITLE:

MELÉNDREZ
James Oviatt Building, 11th Floor
100 North Main Street
Los Angeles, California 90014
213-672-4400
213-672-4400
www.melendrez.com

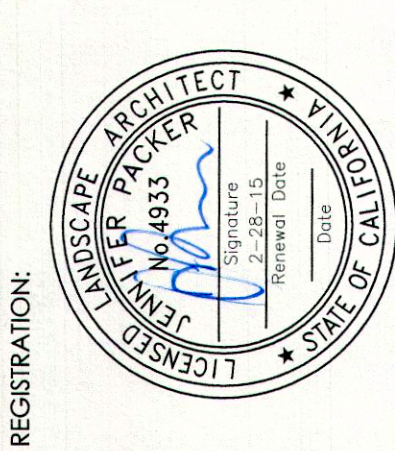


REGISTRATION:
PROJECT NO: 1305101.00
SUBMITTAL DATE: 10/11/2013
PHASE: BID SET
DESIGNED BY: AH
DRAWN BY: JM / TA
PLAN NO:

L-3.4

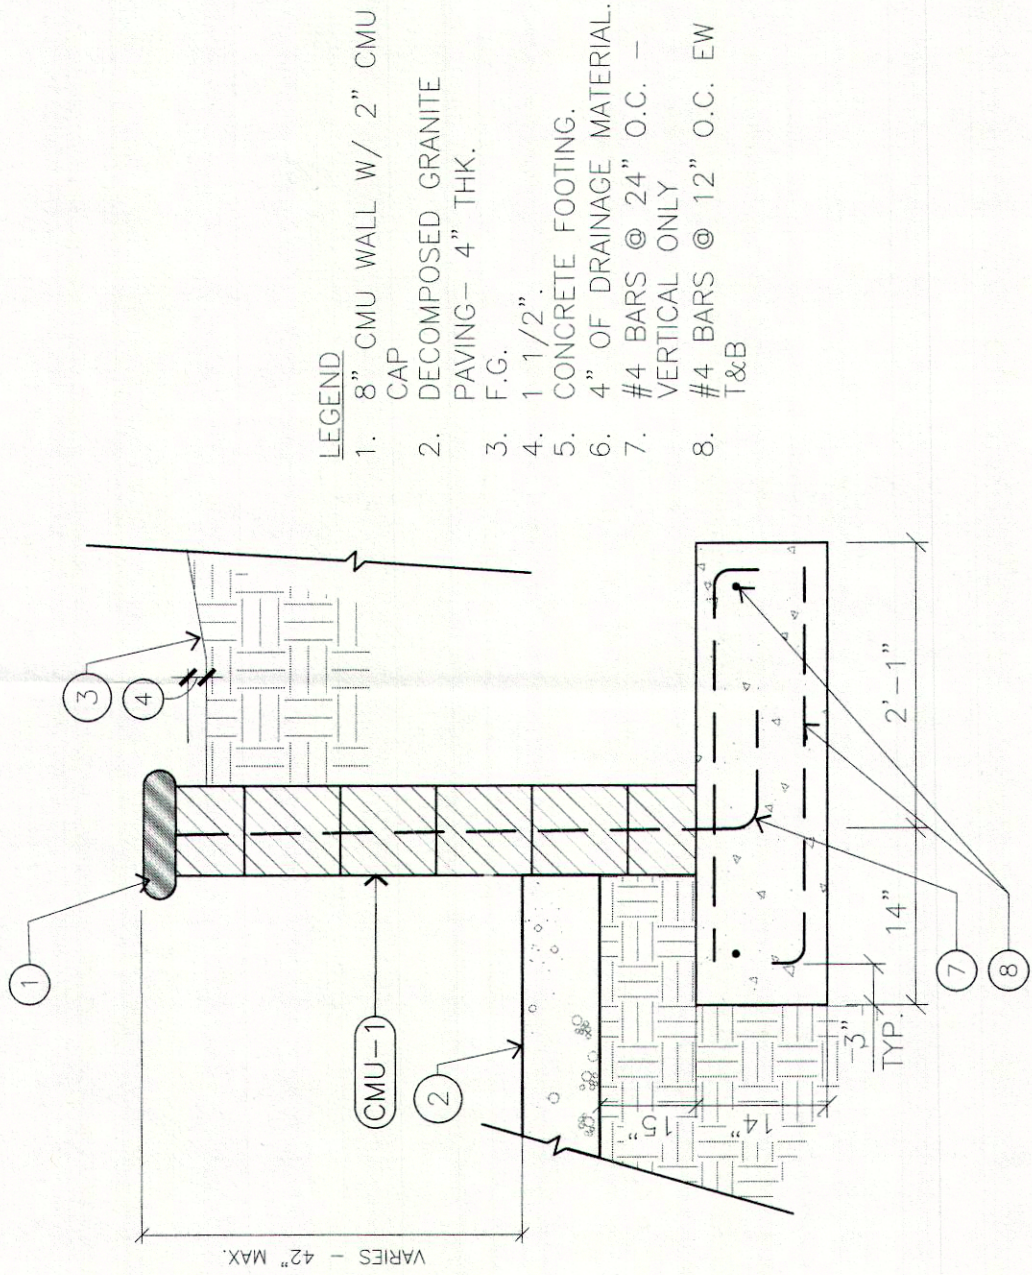

1 MAXIMUM 42" HIGH CMU RETAINING WALL
N.T.S.

- LEGEND:
1. MARK III BINOCULARS ON ADA BASE PER SEECOAST MANUFACTURING COMPANY, INC. REFER TO FURNISHINGS LEGEND ON SHEET L-3.1.
2. GALVANIZED POST BASE FOR CONCRETE INSTALL. 4 BOLTS TOTAL. INSTALL PER MANUFACTURER'S INSTRUCTIONS.
3. F.S. DECOMPOSED GRANITE
4. 12" DIA. 3000 PSI CONCRETE FOOTING
5. COMPACTED SUBGRADE TO 90% REL. DENSITY.

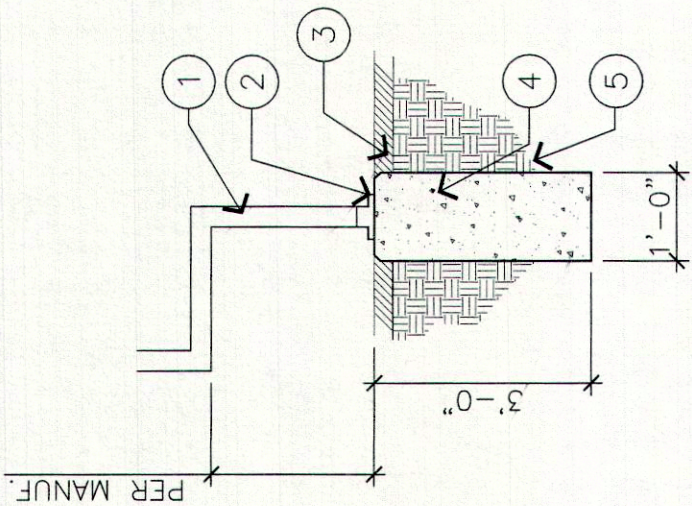

2 ADA BASE FOOTING - BINOCULAR / TELESCOPE
3/8" = 1'-0"