SYMBOLS & ABBREVIATIONS

FULL CIRCLE ROTARY POP-UP TYPE SPRINKLER — 40 FT. DIA. 8 GPM. RAIN-O-MAT 11" FED
" " " " 28 FT. DIA. 4.5 GPM. " " " 18"
PART " " " " 33 FT. RAD. 2 GPM. " " " 18"
LAWN SPRINKLER HEAD — 15 FT. RAD. RAIN-O-MAT 350
BANK " " " " 350-S
" " 40 FT. RAD. RAIN BIRD 35-PTGA FAN NOZZLE
" " 30 FT. " " 25-PTGA 1/8"
QUICK COUPLING VALVE
AUTOMATIC CONTROL VALVE WITH ZONE NUMBER - SIZE AS SHOWN
CHECK VALVE
IRRIGATION WATER SUPPLY
GPM INDIC. ZONE PIPING
PLUGGED TEE
SHUT OFF VALVE IN VALVE BOX

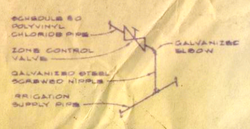

TYPICAL ZONE CONTROL VALVE PIPING ARRANGEMENT
NO SCALE — DETAIL

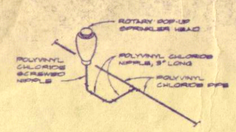

TYPICAL SPRINKLER HEAD PIPING ARRANGEMENT
NO SCALE — DETAIL

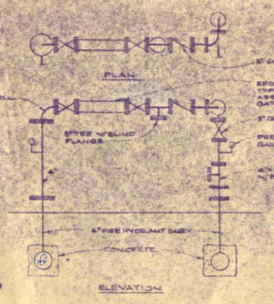

DETAIL
NO SCALE

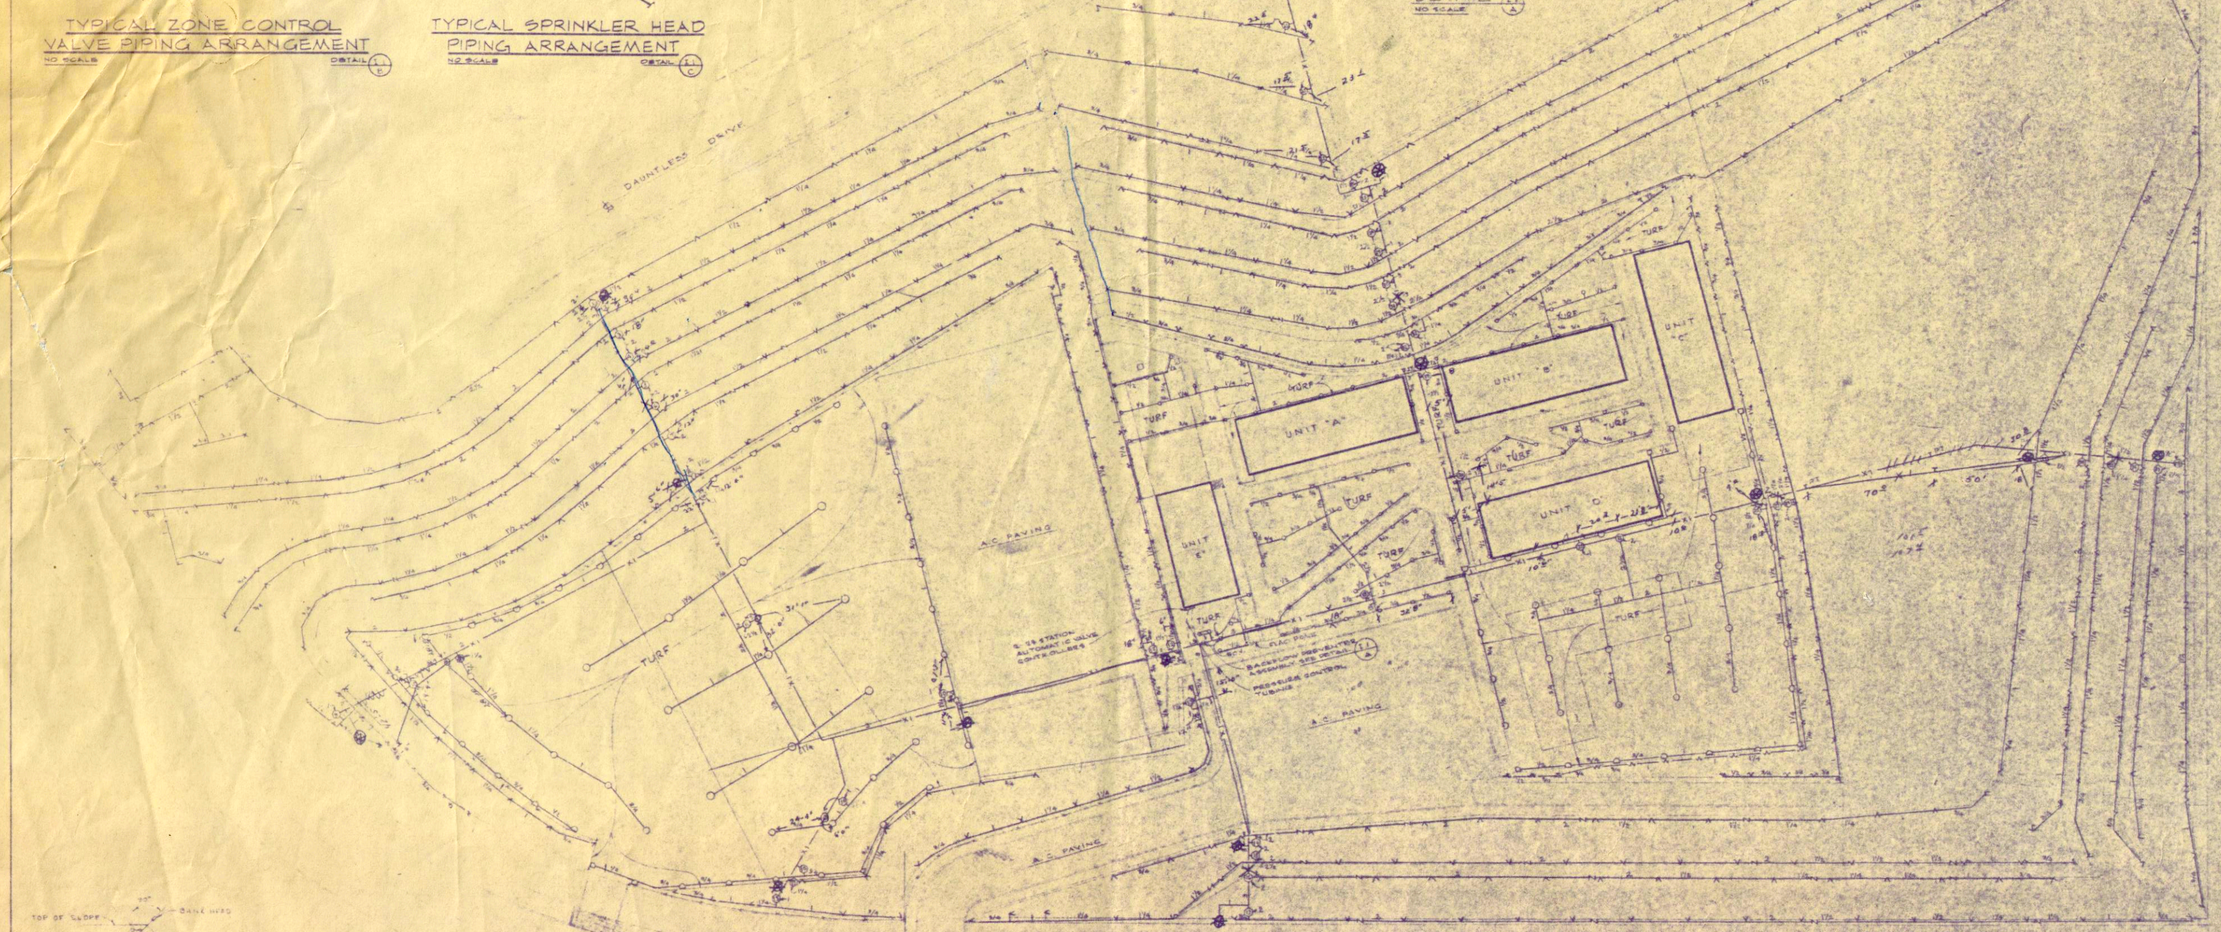

All Valves on Banks are Sleeved

TYPICAL BANK SPRINKLER PIPING ARRANGEMENT
NO SCALE — DETAIL

IRRIGATION PLOT PLAN
SCALE 1" = 40'-0"

DIVISION OF SCHOOL SERVICES
SCHOOLS AND CONTRACTS
2857.0 APPROVED JAN 13 1967
By

NOTE:
The Contractor Shall Turf All Areas Where Specified And Instead Sodded On Banks.

CONTRACTOR TO VERIFY ALL DIMENSIONS AT THE JOB

H & K ENGINEERING, INC.
CONSULTING MECHANICAL ENGINEERING
126 WEST 60TH STREET
LOS ANGELES, CALIFORNIA 90037
PHONE: 466-0613

ARCHITECT — MECHANICAL ENGINEER — ELECTRICAL ENGINEER — STRUCTURAL ENGINEER — CIVIL ENGINEER

REVISIONS

KISTNER, WRIGHT & WRIGHT
ARCHITECTS AND ENGINEERS
LOS ANGELES, CALIFORNIA

STATE FIRE MARSHAL
STATE OF CALIFORNIA
APPROVED April 14 67

IRRIGATION PLOT PLAN
LADERA LINDA SCHOOL
PALOS VERDES PENINSULA UNIFIED SCHOOL DISTRICT
ROLLING HILLS CALIFORNIA

DATE: 3-17-67
DR. BY:
CHECKED BY:
JOB NO. 6-2-6
SHEET NO. 1
OF SHEETS