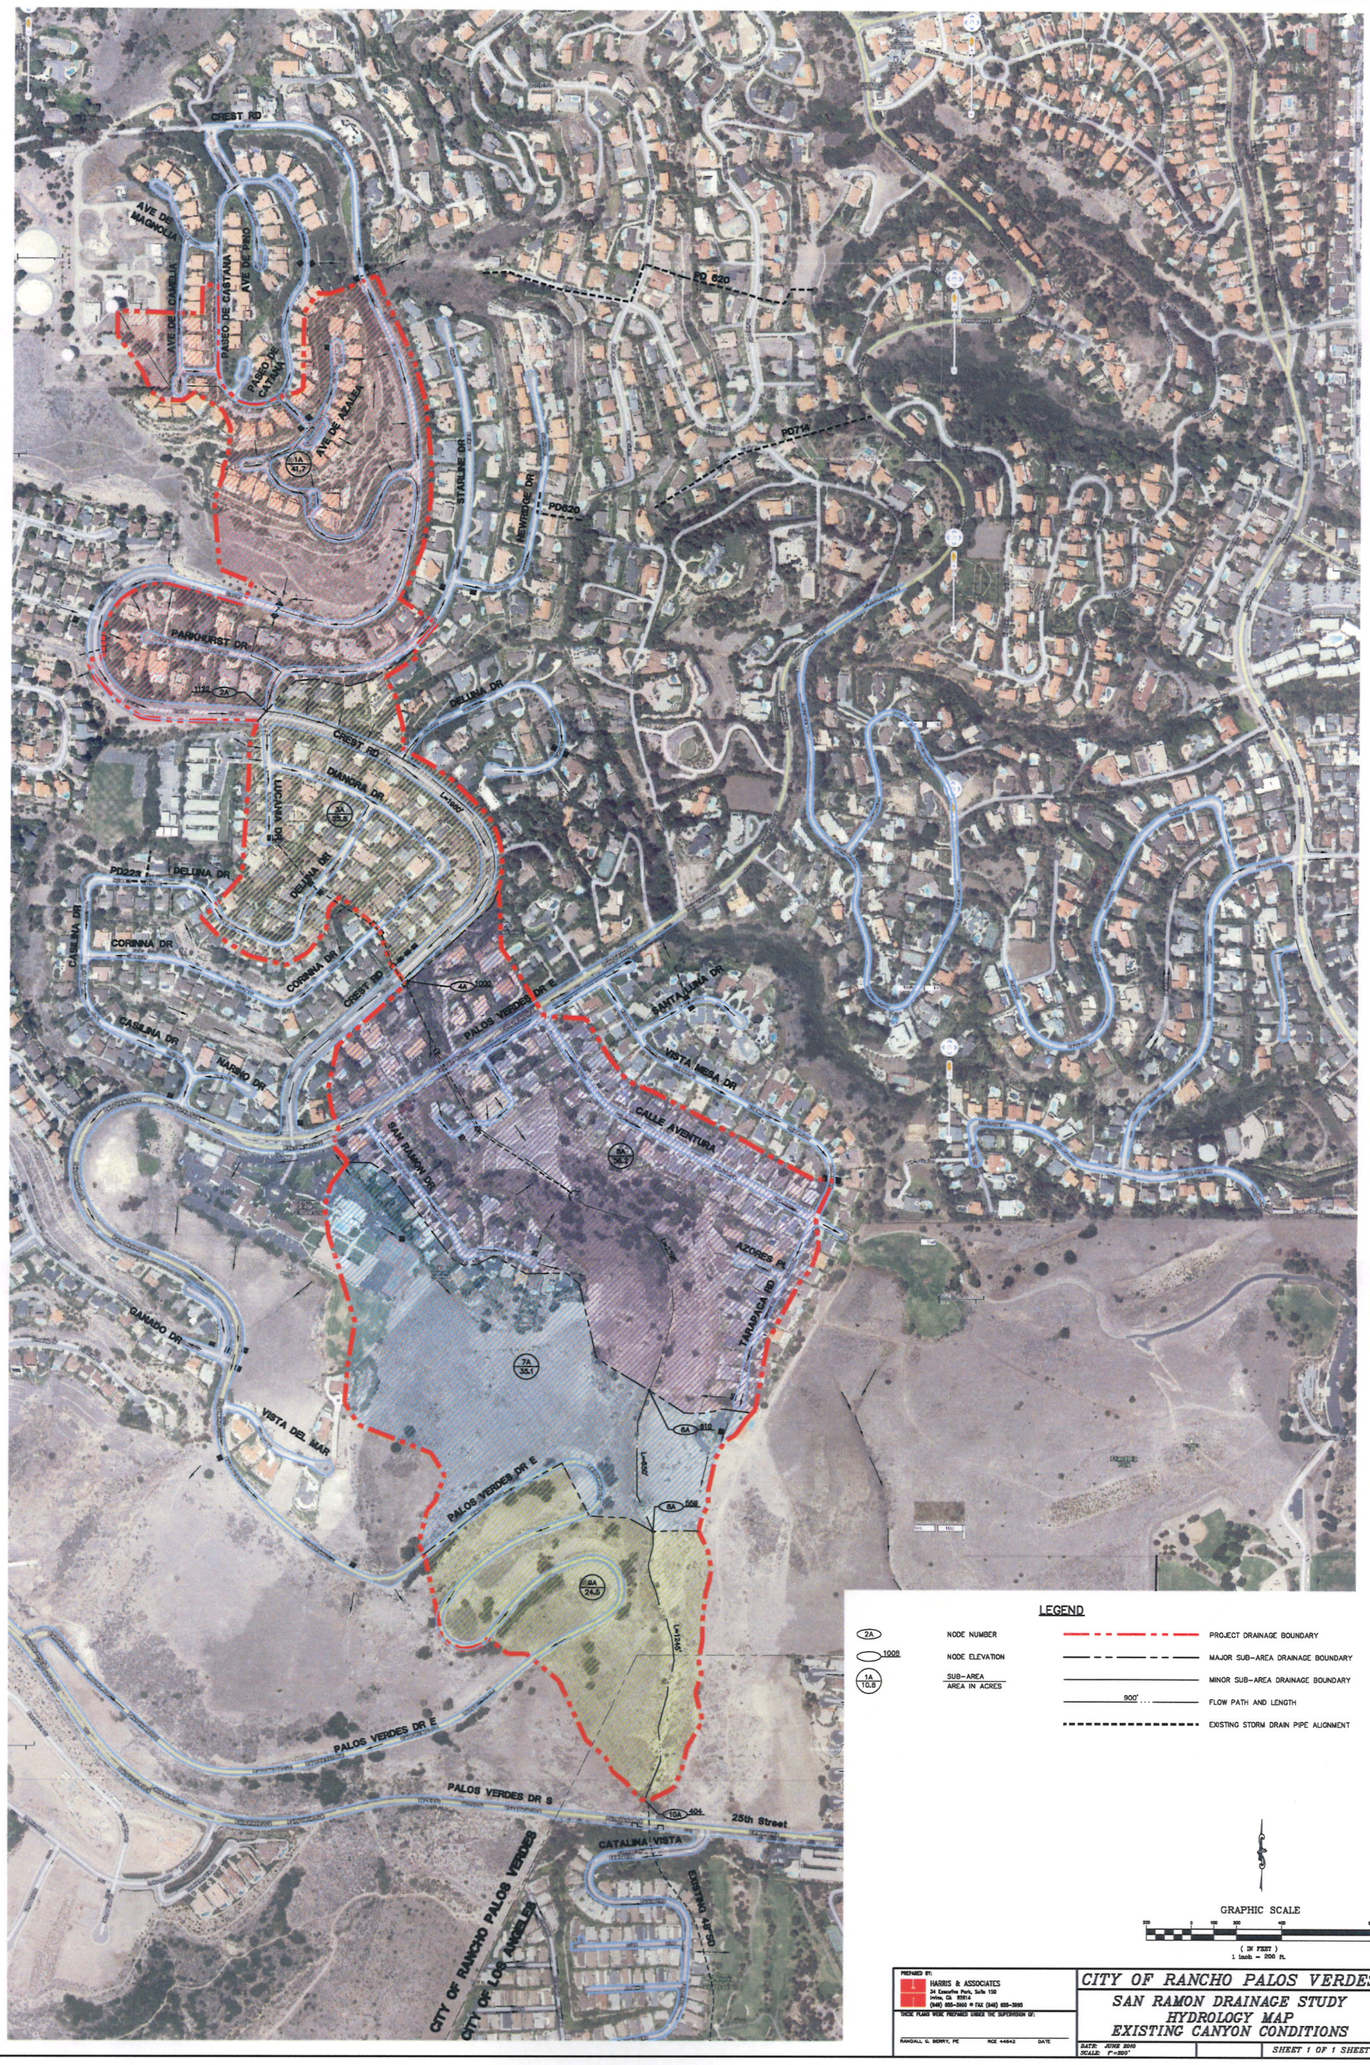
CREST RD
AVE DE MAGNOLIA
AVE DE CAMELIA
PASEO DE CASTANA
AVE DE PINO
PASEO DE CATANA
AVE DE AZALEA
STARLINE DR
NEWRIDGE DR
PD620
PD714
PARKHURST DR
DELUNA DR
CREST RD
DIANORA DR
LUCANIA DR
PD223
DELUNA DR
CORINNA DR
CASILINA DR
CORINNA DR
CREST RD
PALOS VERDES DR E
SANTA LUNA DR
VISTA MESA DR
CALLE AVENTURA
SAN RAMON DR
AZORES PL
TARAPACA RD
GANADO DR
VISTA DEL MAR
PALOS VERDES DR E
PALOS VERDES DR S
25th Street
CATALINA VISTA
EXISTING 48"SD
CITY OF RANCHO PALOS VERDES
CITY OF LOS ANGELES
LEGEND
NODE NUMBER
NODE ELEVATION
SUB-AREA
AREA IN ACRES
PROJECT DRAINAGE BOUNDARY
MAJOR SUB-AREA DRAINAGE BOUNDARY
MINOR SUB-AREA DRAINAGE BOUNDARY
FLOW PATH AND LENGTH
EXISTING STORM DRAIN PIPE ALIGNMENT
GRAPHIC SCALE
(IN FEET)
1 inch = 200 ft.
PREPARED BY:
HARRIS & ASSOCIATES
24 Executive Park, Suite 150
Irvine, CA 92614
(949) 855-3660 • FAX (949) 855-3665
THESE PLANS WERE PREPARED UNDER THE SUPERVISION OF:
RANDALL G. BERRY, PE
AGE 44643
DATE
CITY OF RANCHO PALOS VERDES
SAN RAMON DRAINAGE STUDY
HYDROLOGY MAP
EXISTING CANYON CONDITIONS
DATE: JUNE 2010
SCALE: 1"=200'
SHEET 1 OF 1 SHEET