


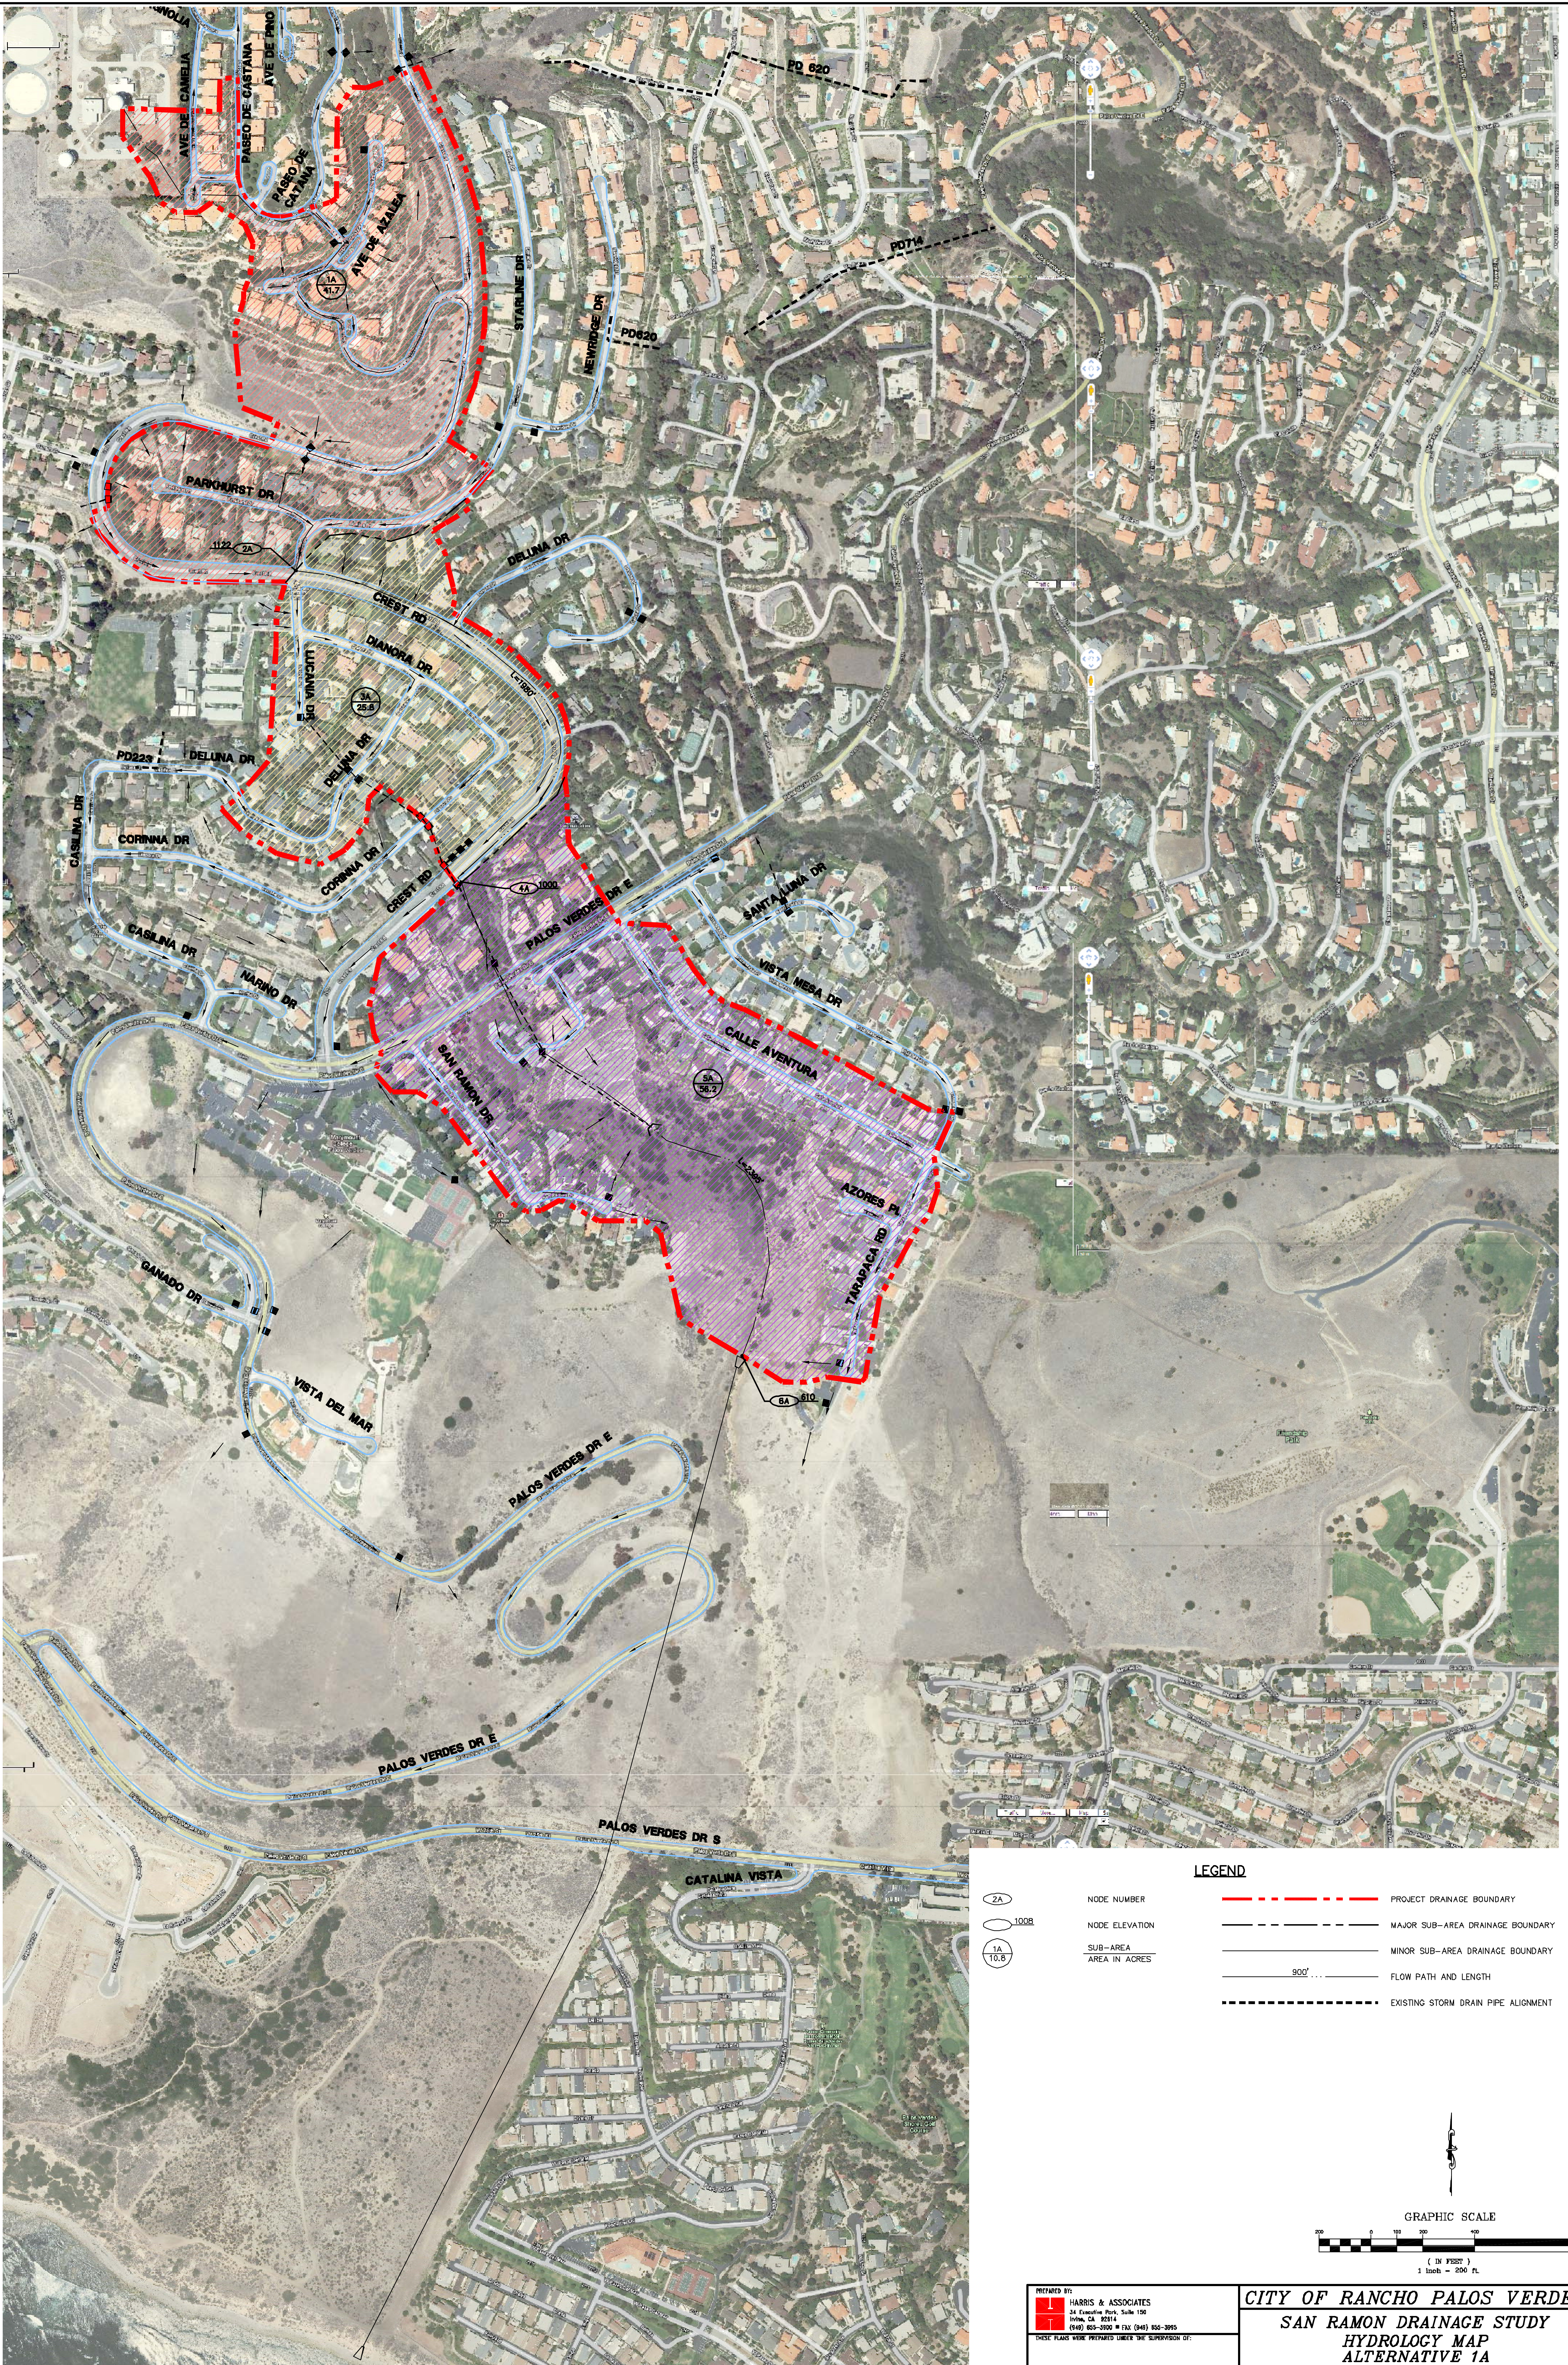

LEGEND

	NODE NUMBER		PROJECT DRAINAGE BOUNDARY
	NODE ELEVATION		MAJOR SUB-AREA DRAINAGE BOUNDARY
	SUB-AREA AREA IN ACRES		MINOR SUB-AREA DRAINAGE BOUNDARY
			FLOW PATH AND LENGTH
			EXISTING STORM DRAIN PIPE ALIGNMENT

