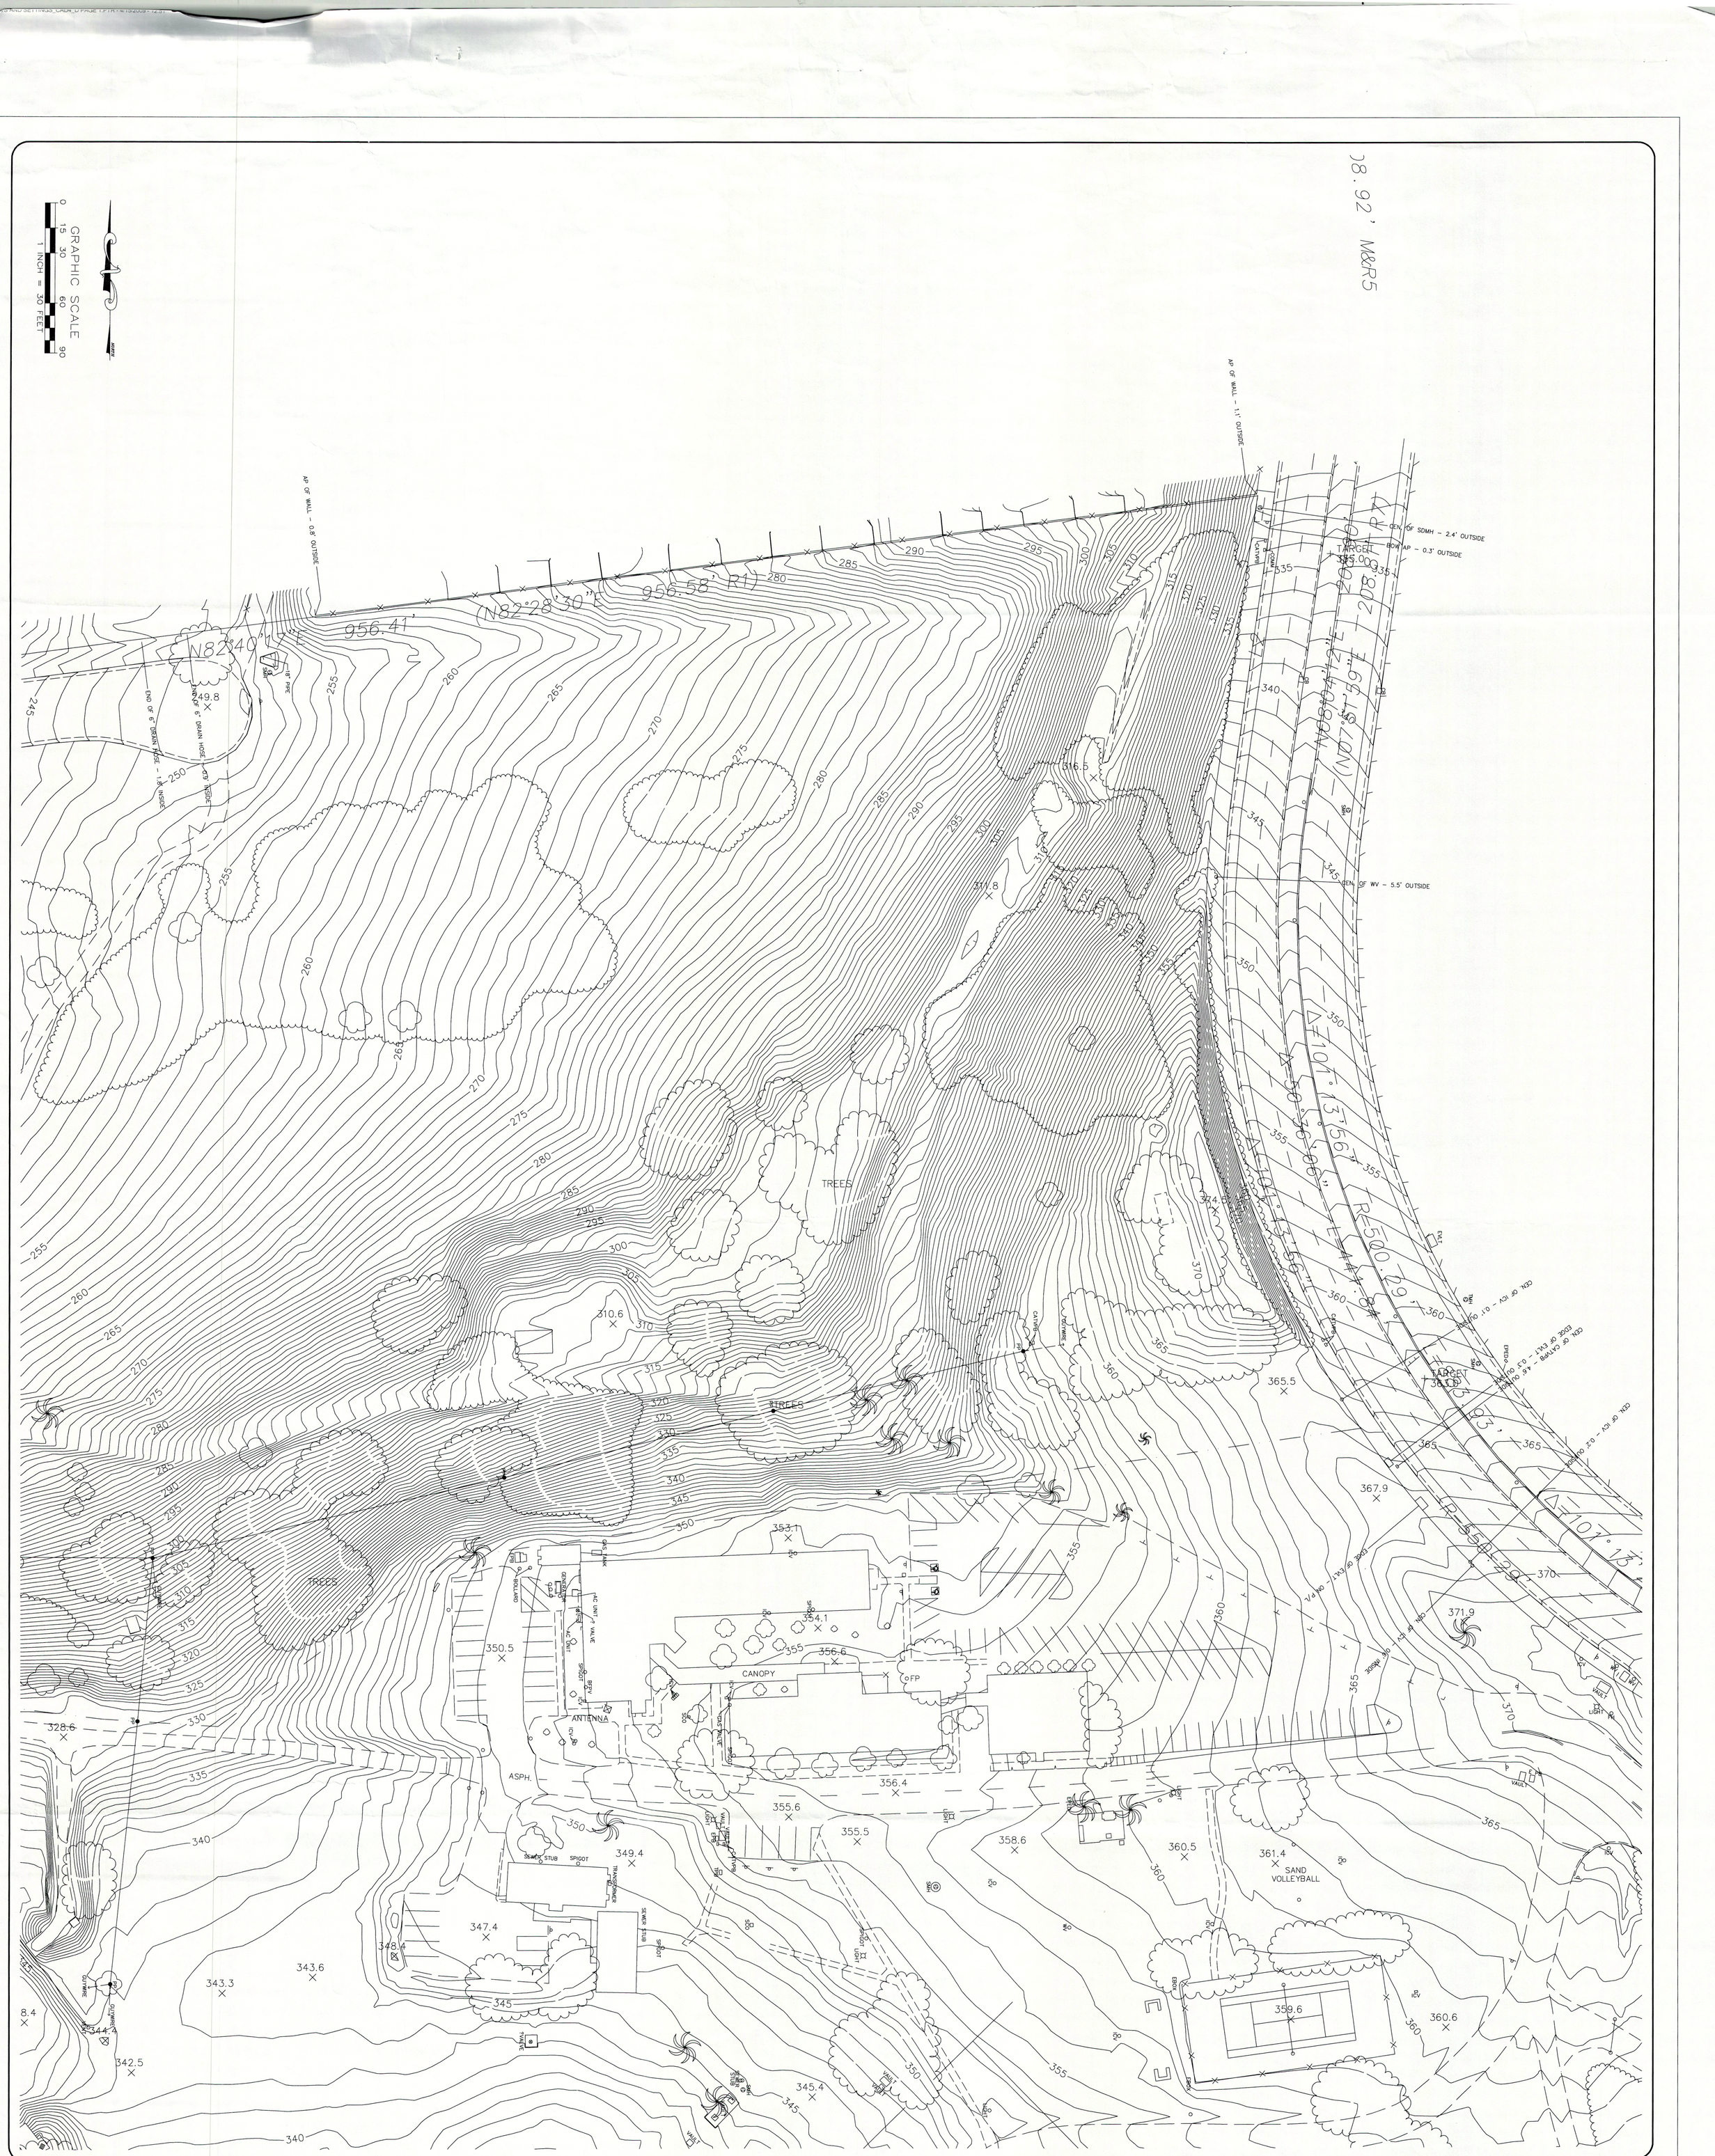

KDM Meridian
22541 Aspan Street
Suite C
Lake Forest, CA 92630
Phone: 949-768-0731
Fax: 949-768-3731

SURVEY ACCORDING TO A.L.T.A. / A.C.S.M. REQUIREMENTS

OF RANCHO PALOS VERDES CITY HALL PROPERTY
IN THE CITY OF RANCHO PALOS VERDES, COUNTY OF LOS ANGELES, STATE OF CALIFORNIA

REVISIONS		SURVEY DATE:	SCALE:
		12/05/07	1" = 30'
		DRAFTED BY:	JOB NUMBER:
		KMK	07-RPV-01
		CHECKED BY:	DWG NUMBER:
		RCM	RPV-City Hall

SHEET 3 OF 8 SHEETS