
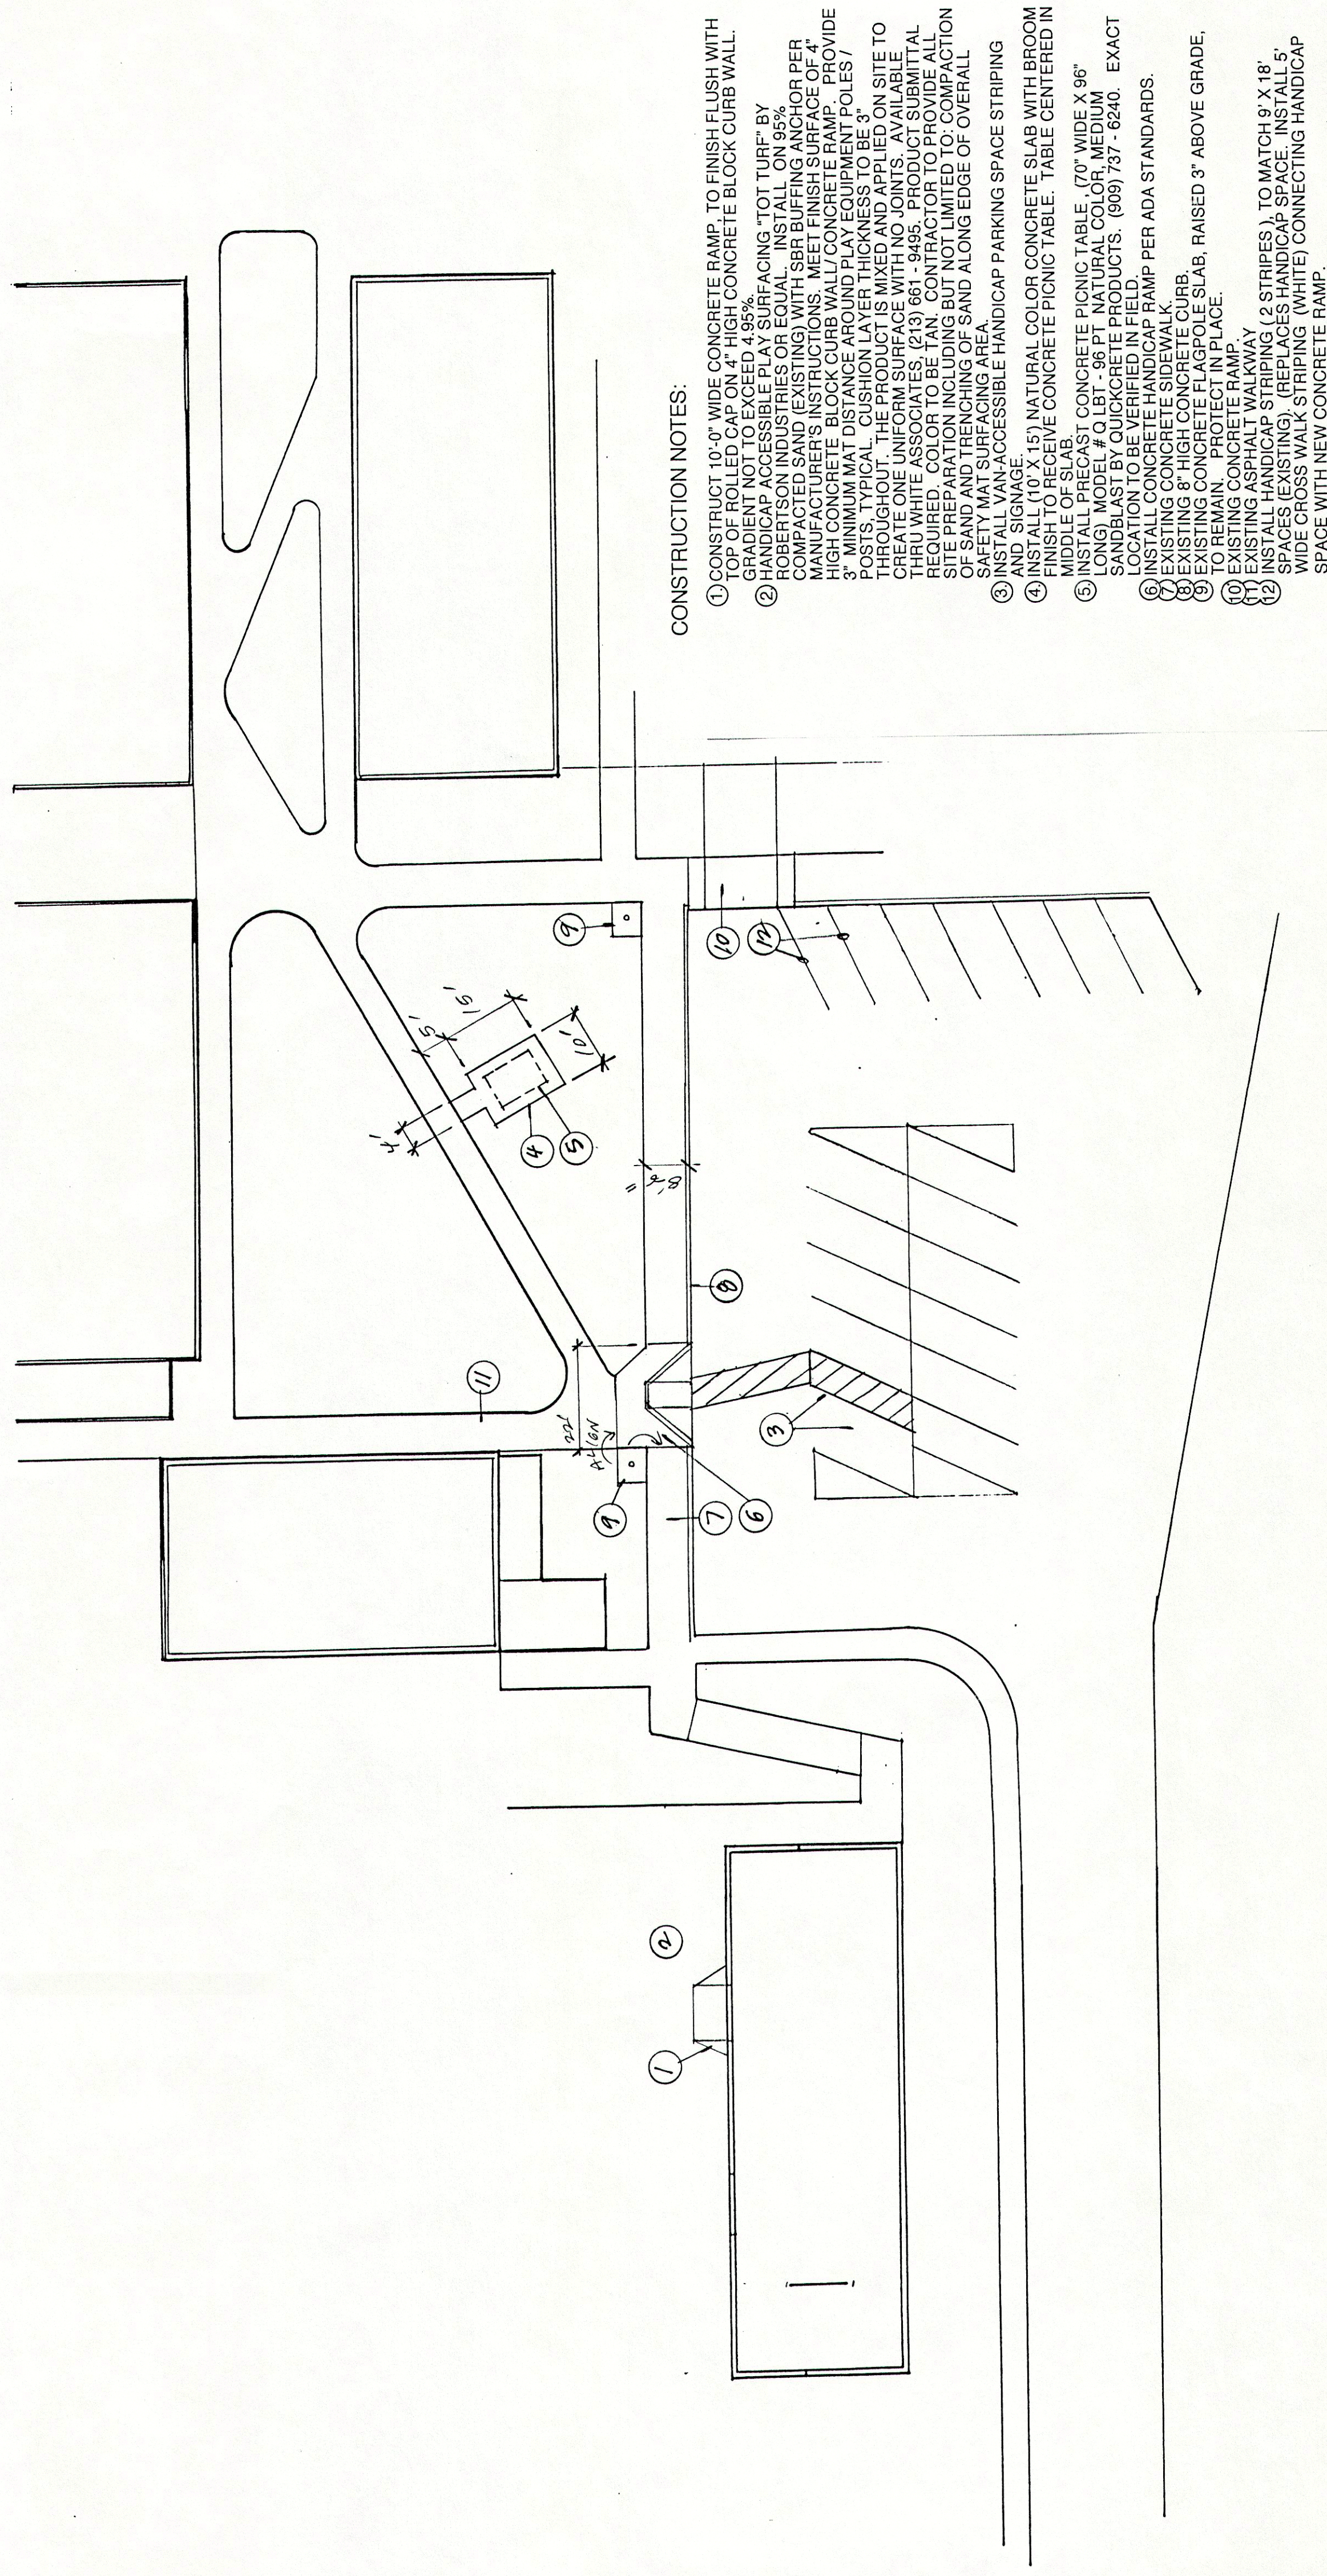


CITY OF RANCHO
PALOS VERDES


30940 HAWTHORNE BLVD.
RANCHO PALOS VERDES, CA.
90275-5391
CONTACT: VICTOR HILLSTEAD
310-541-6500

JON DAVID CICHETTI
LANDSCAPE ARCHITECT
C.N. 2181
2760 E. SPRING STREET, SUITE 110
LONG BEACH, CA 90806
(562) 993-1880

CONSTRUCTION PLAN

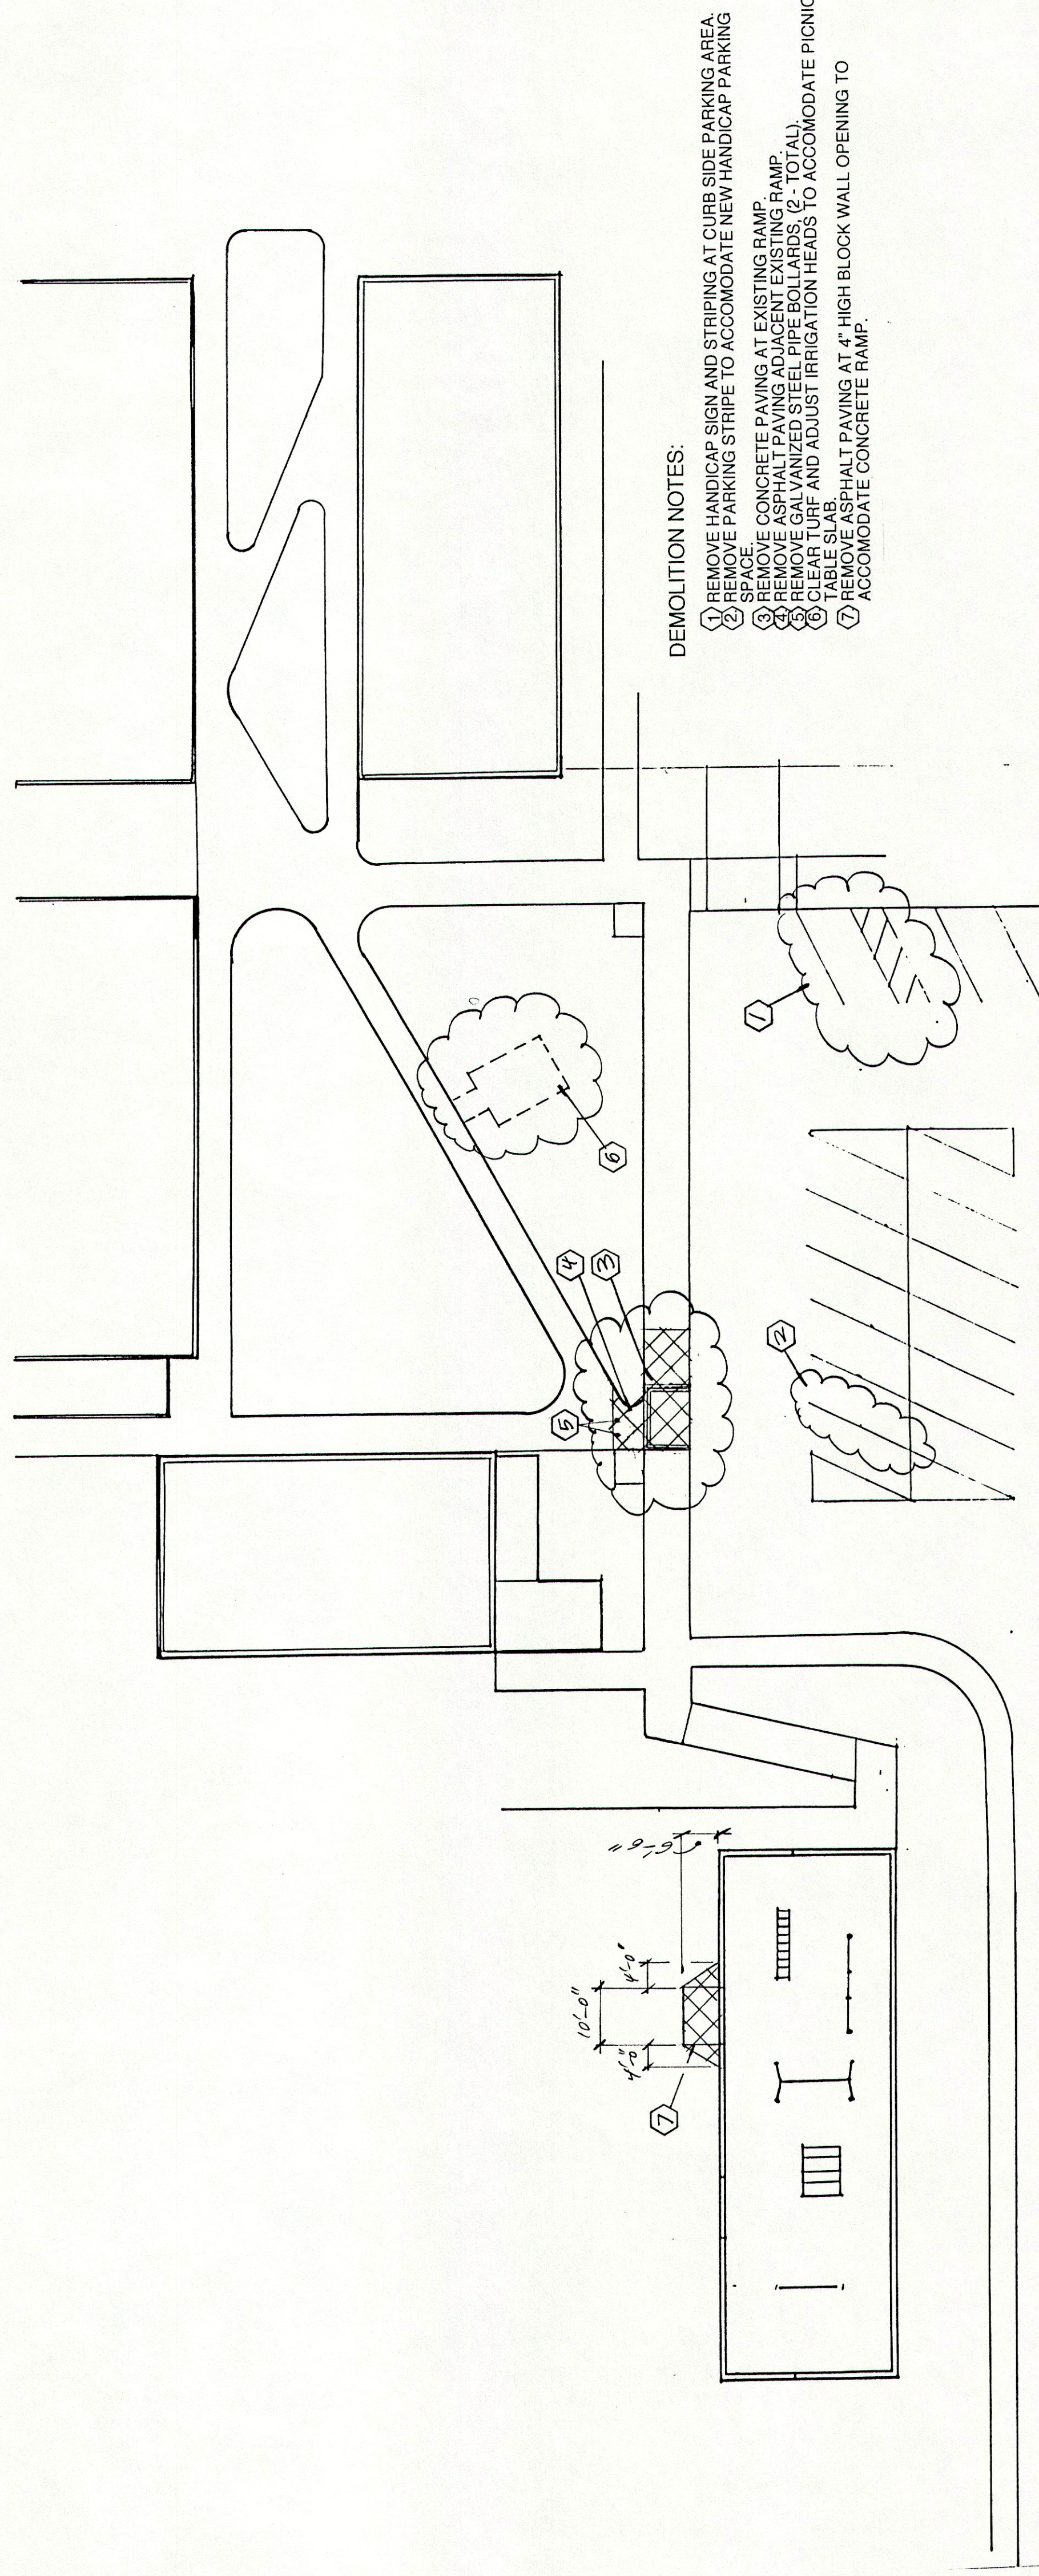

DEMOLITION PLAN

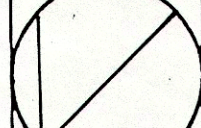REVISIONS	
SHEET TITLE	
DEMOLITION AND CONSTRUCTION PLAN	
NORTH	
SCALE	
1" = 20' - 0"	
JOB NO.	
9714.2 9714.4	
DATE	
5/8/98	
SHEET NO.	
L-1	
OF SHEETS	